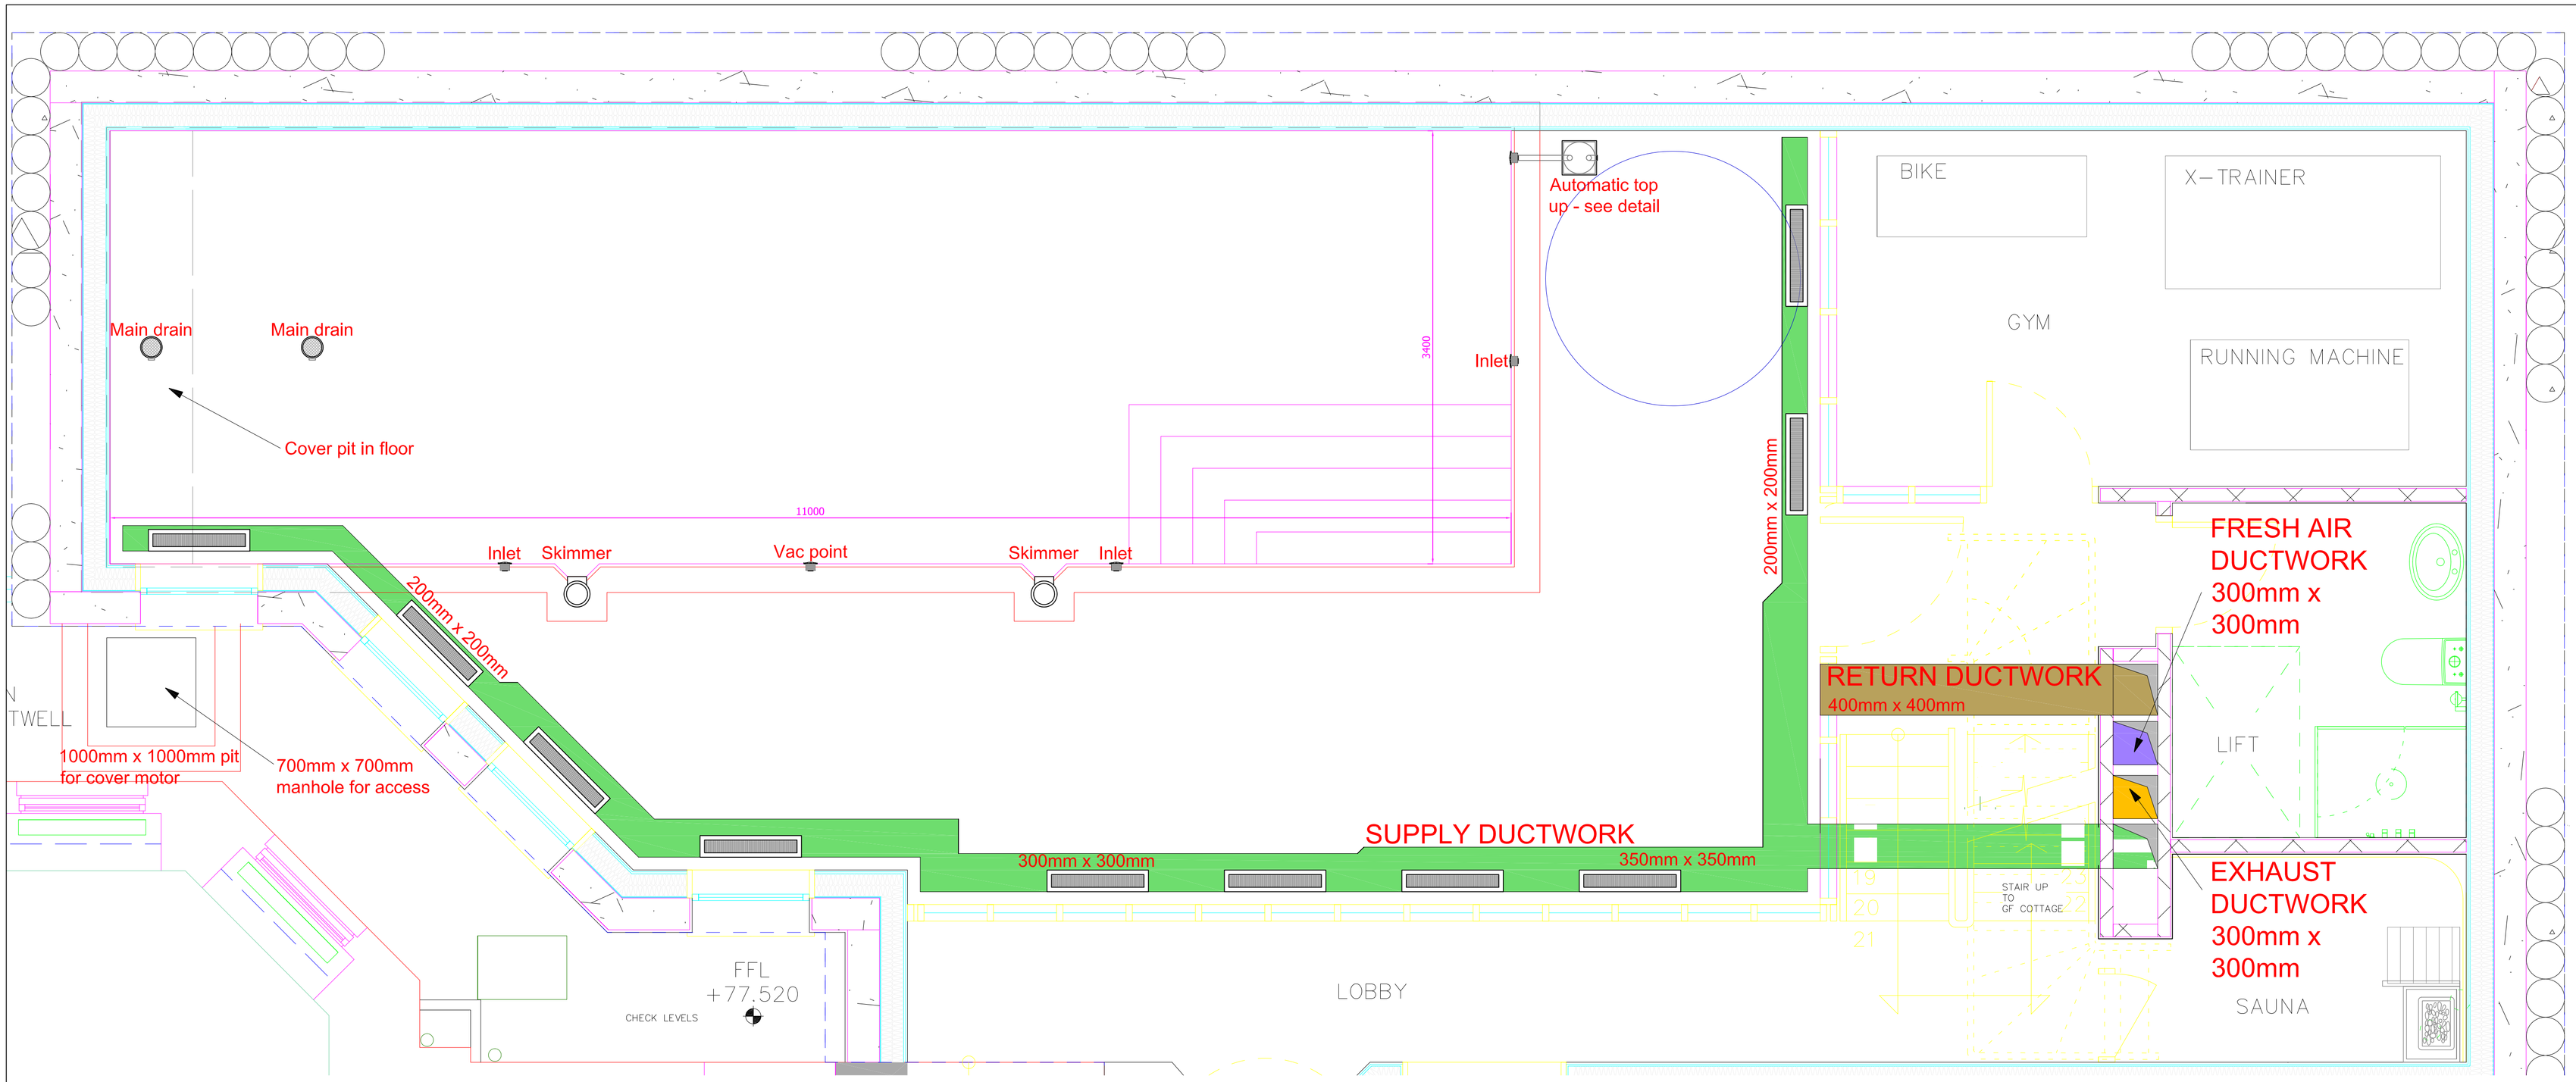

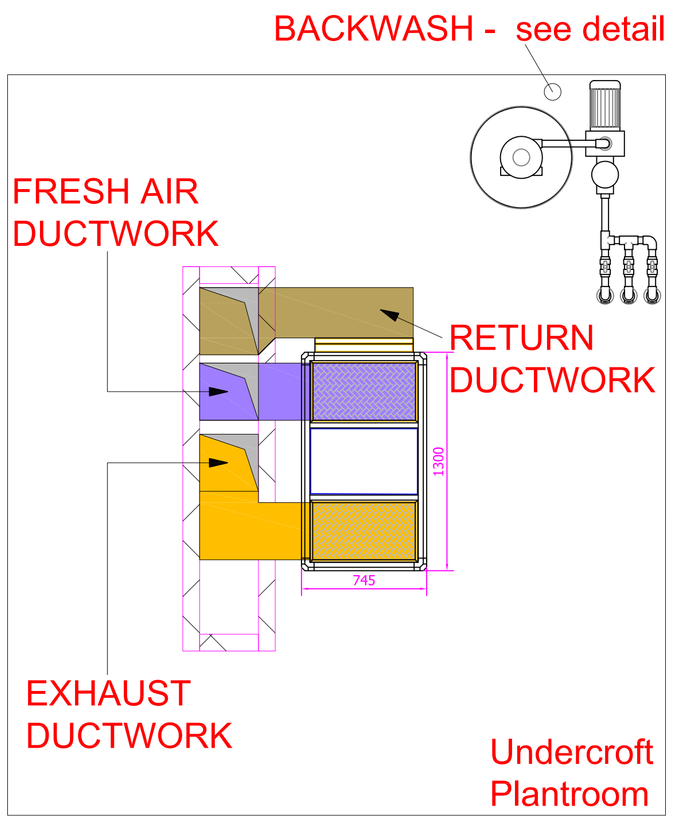

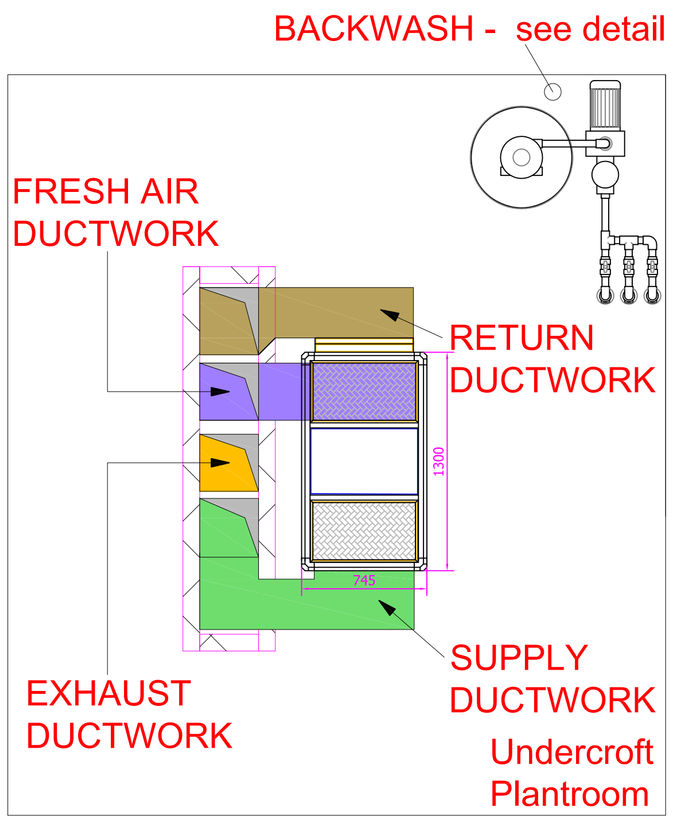

Clearwater SWIMMING POOLS LTD

THE STUDIO
81 LANGLEY CLOSE
HEADINGTON
OXFORD OX3 7DB

client: Ash Seaborne	date: 22nd Jan 2015
project: 11 Rosslyn Hill	scale: 1:25@ A1
plan title: Proposed Swimming Pool Plan	drawing no: 1
	revision: A