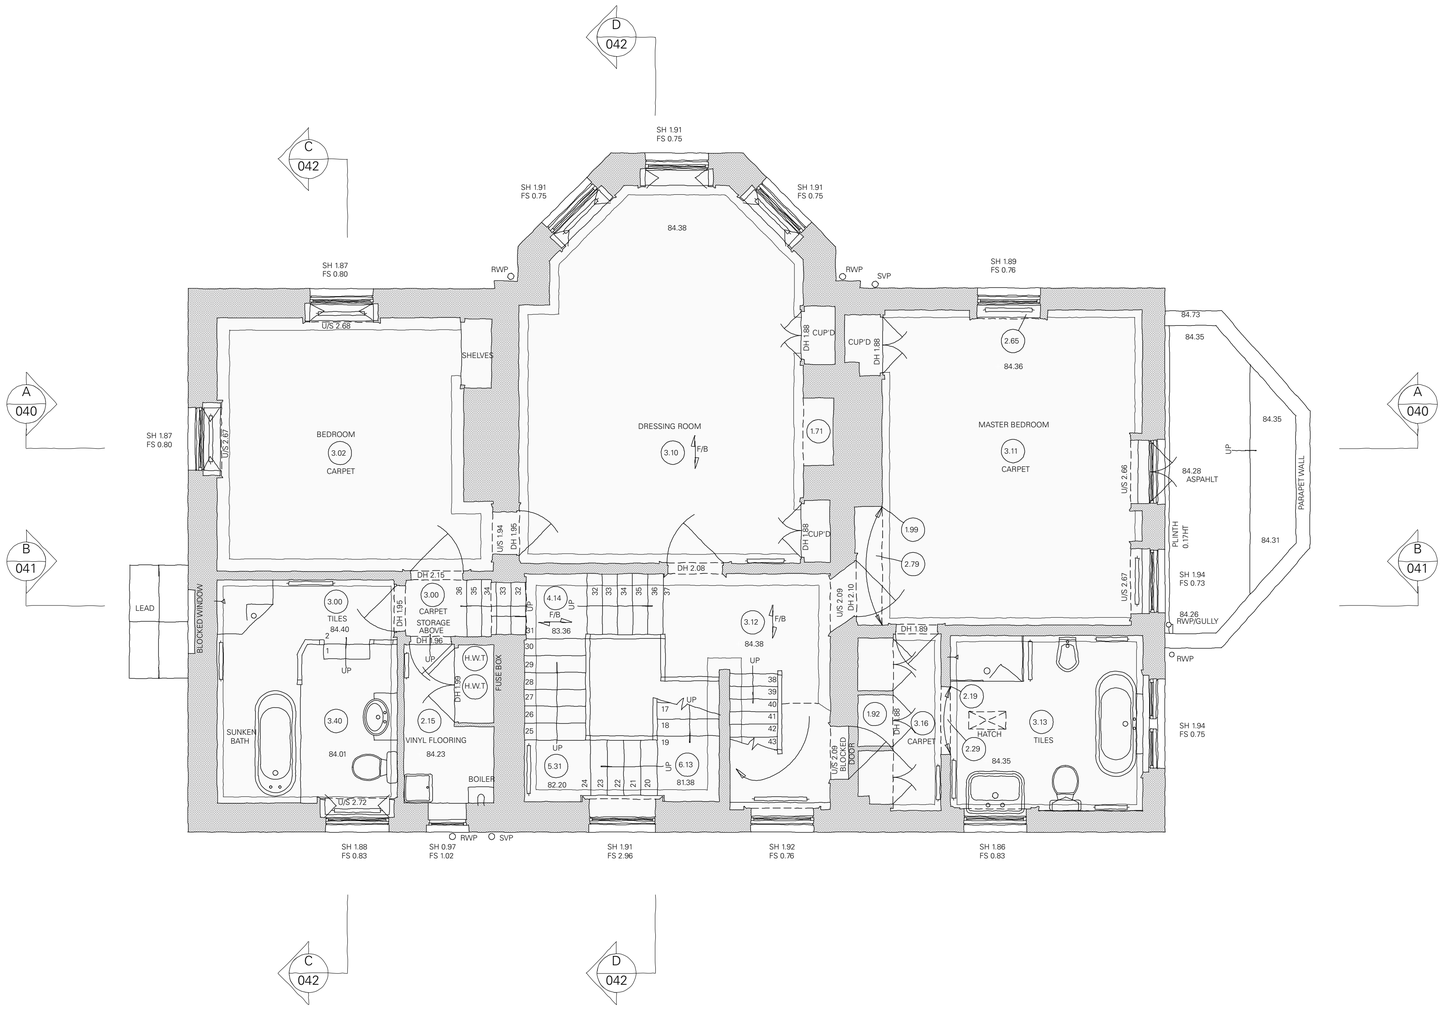

A PLAN: EXISTING FIRST FLOOR
1.50 @ A1, 1.100 @ A3

DO NOT SCALE WORKING DIMENSIONS FROM THIS DRAWING

NOTES:

1.THIS DRAWING IS TO BE READ IN CONJUNCTION WITH ALL RELEVANT SPECIALISTS AND CONSULTANTS DRAWINGS.

REVISION.	DESCRIPTION.	DATE (D.M.Y).

DWG ISSUE: SURVEY

N

0 1m 5m

GRAPHIC SCALE: 1.50 @ A, 1:100 @ A3

Thomas Croft Architects Limited
9 Ivebury Court, 325 Latimer Road, London W10 6RA
Telephone 020 8962 0066, Facsimile 020 8962 0088
www.thomascroft.com
email@thomascroft.com

JOB TITLE: 11 ROSSLYN HILL
LONDON NW3 5UL

DRAWING TITLE: PLAN: EXISTING FIRST FLOOR

SCALE:	DRAWN BY:	DATE (D.M.Y):
AS SHOWN	ON CENTRE	MAR 2015
JOB NUMBER: 250	DWG NUMBER: 012	REVISION: *