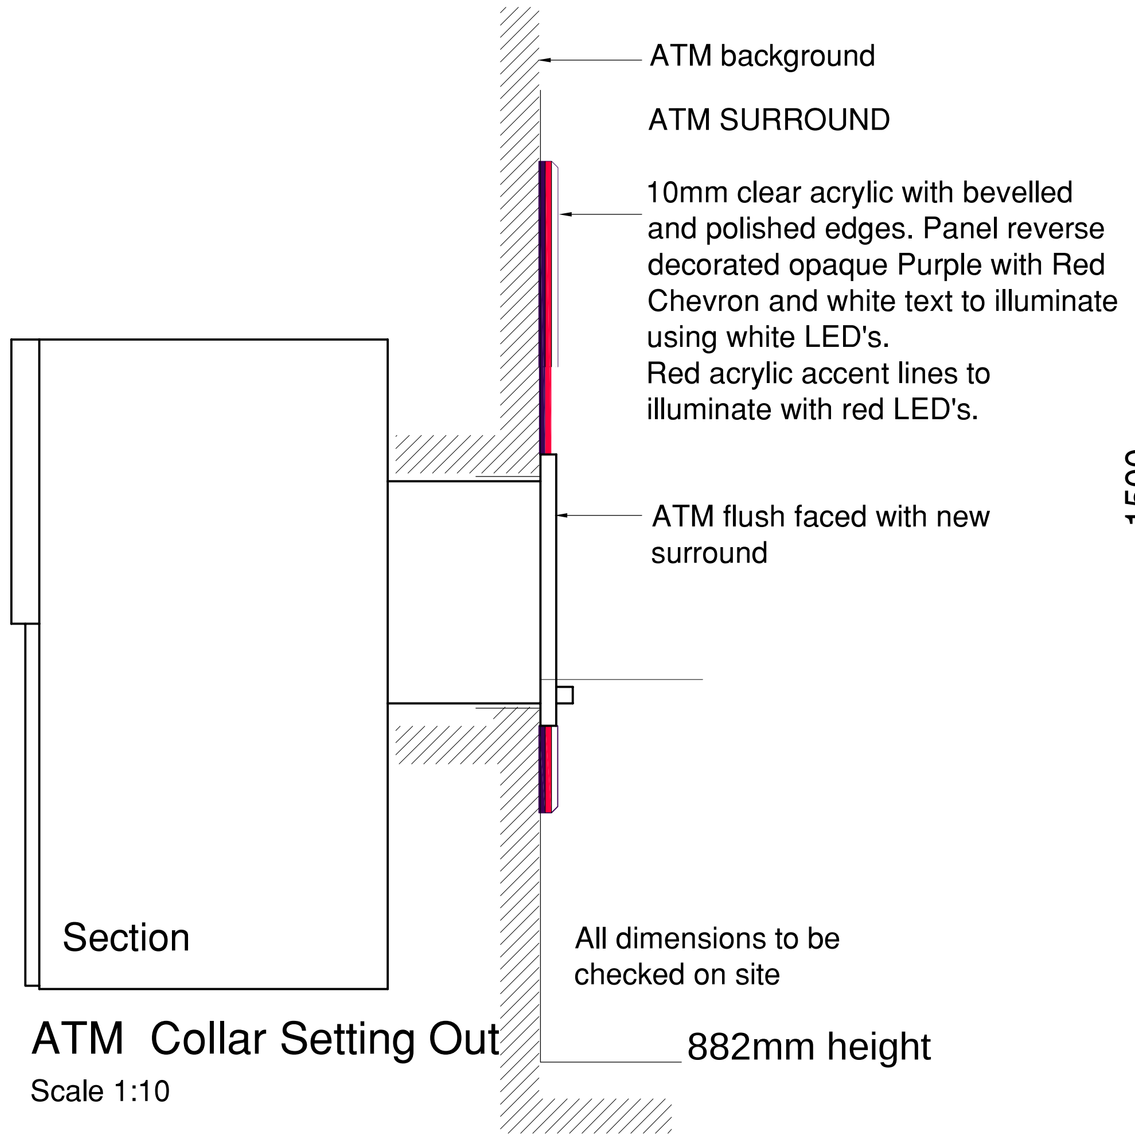

ATM Collar Setting Out

Scale 1:10

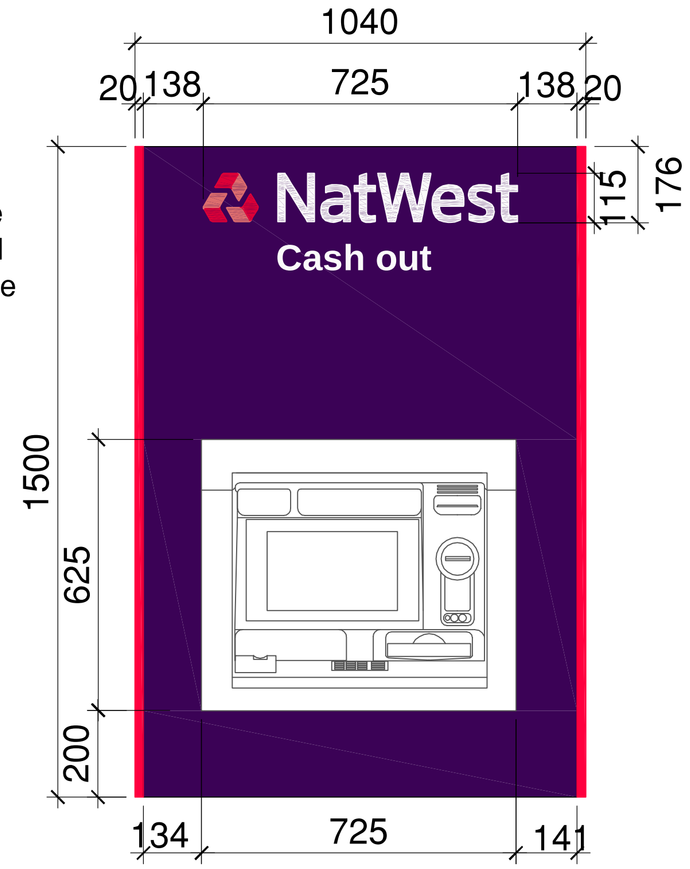

Front Elevation

882mm height

SCALE @1:10

Group Property

Notes:

This drawing is the copyright and property of The Royal Bank of Scotland plc.
It must not be copied or published without written consent.

Please refer to figured dimensions.

STYLES&WOOD
DESIGN
Aspect House
Manchester Road
Altrincham WA14 5PG
t: +44 (0)161 926 6000
www.stylesandwood.co.uk

PLANNING

rev	description	date
A	Drawing no. amended-Planning	16.04.15

RBS
The Royal Bank of Scotland Group

project
HAMPSTEAD VILLAGE
25 HAMPSTEAD HIGH STREET
LONDON, NW3 1QJ

title
ATM DETAILS

AS PROPOSED PLANNING

scale 1:10 @ A1

drn	chk	app
RA		
date 17/03/15	date	date

consultants' drawing number
D0572-683-007A

brand

rbs drawing number
9424/G1/SD2

rev.