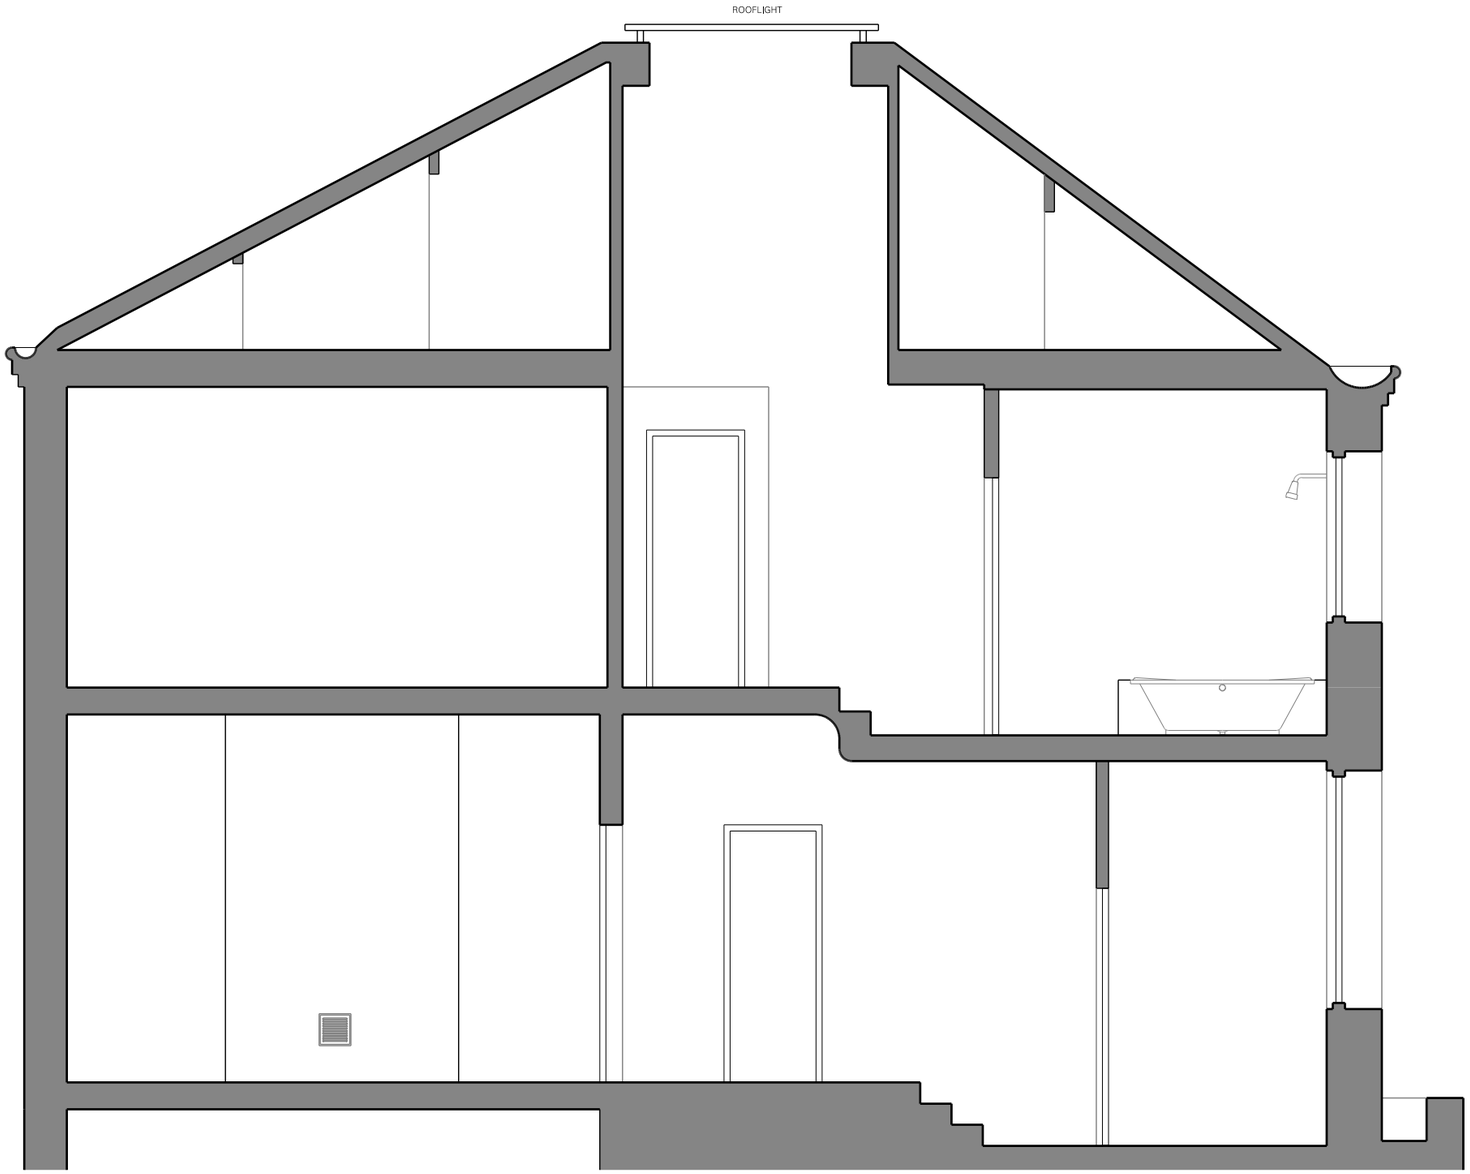

EXISTING SECTION AA

| REV. | DATE | DESCRIPTION | REV. | DATE | DESCRIPTION |
|---|---|---|---|---|---|
| - | 17-04-2015 | Issued for planning | | | |
| | | | | | |
| | | | | | |
| | | | | | |
| | | | | | |
| | | | | | |
| | | | | | |
| | | | | | |

**NOTES:**

1. ALL DIMENSIONS IN MM
2. THE DRAWING TO BE READ IN CONJUNCTION WITH ALL RELEVANT CONTRACT DOCUMENTS
3. THE DRAWING TO BE READ IN CONJUNCTION WITH ALL ENGINEERS DRAWINGS
4. DO NOT SCALE FROM THE DRAWING
5. REPORT ANY ERRORS, CONTRADICTIONS, AND OMISSIONS TO THE ARCHITECT AS SOON AS POSSIBLE

**KEY:**

**APPLICANT:** Michael Natas
email: mikeynatas@yahoo.co.uk
Tel: 07973654634

**AGENT/ ARCHITECT:** Dan Marks
email: danny.marks@me.com
Tel: 07870572201

| | |
|---|---|
| **JOB NO:** | A14-003 |
| **SCALE:** | 1:50 @A3 |
| **STATUS:** | PLANNING |

**DRAWING NAME:** SECTION AA - EXISTING

**PROJECT NAME:** 43 OSENEY CRESCENT

**DRAWING NO:** **P130/-**