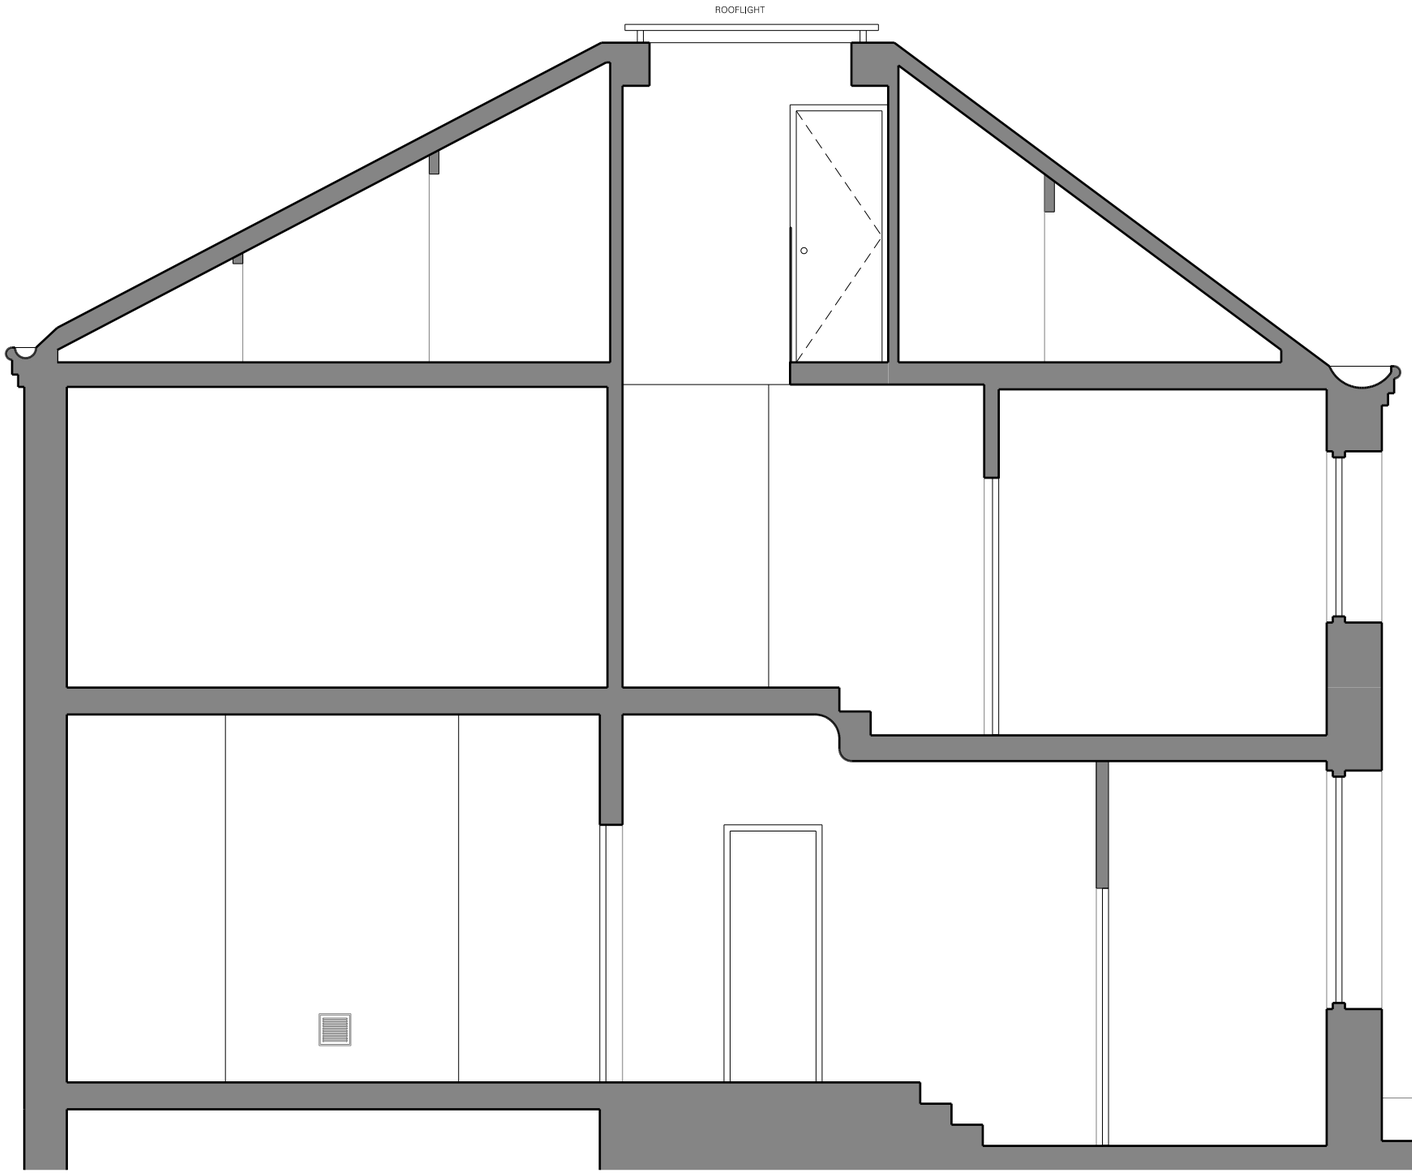

PROPOSED SECTION AA

REV.	DATE	DESCRIPTION	REV.	DATE	DESCRIPTION
-	17-04-2015	Issued for planning			

NOTES:

1. ALL DIMENSIONS IN MM
2. THE DRAWING TO BE READ IN CONJUNCTION WITH ALL RELEVANT CONTRACT DOCUMENTS
3. THE DRAWING TO BE READ IN CONJUNCTION WITH ALL ENGINEERS DRAWINGS
4. DO NOT SCALE FROM THE DRAWING
5. REPORT ANY ERRORS, CONTRADICTIONS, AND OMISSIONS TO THE ARCHITECT AS SOON AS POSSIBLE

KEY:

APPLICANT: Michael Natas
email: mikeynatas@yahoo.co.uk
Tel: 07973654634

AGENT/ ARCHITECT: Dan Marks
email: danny.marks@me.com
Tel: 07870572201

JOB NO:	A14-003
SCALE:	1:50 @A3
STATUS:	PLANNING

DRAWING NAME:	SECTION AA - PROPOSED
PROJECT NAME:	43 OSENEY CRESCENT
DRAWING NO:	**P500/-**