HOUSE ON CORNER OF FITZJOHNS AVENUE AND PRINCE ARTHUR ROAD
HALF INCH SCALE SECOND FLOOR PLAN DRAWING NO 9

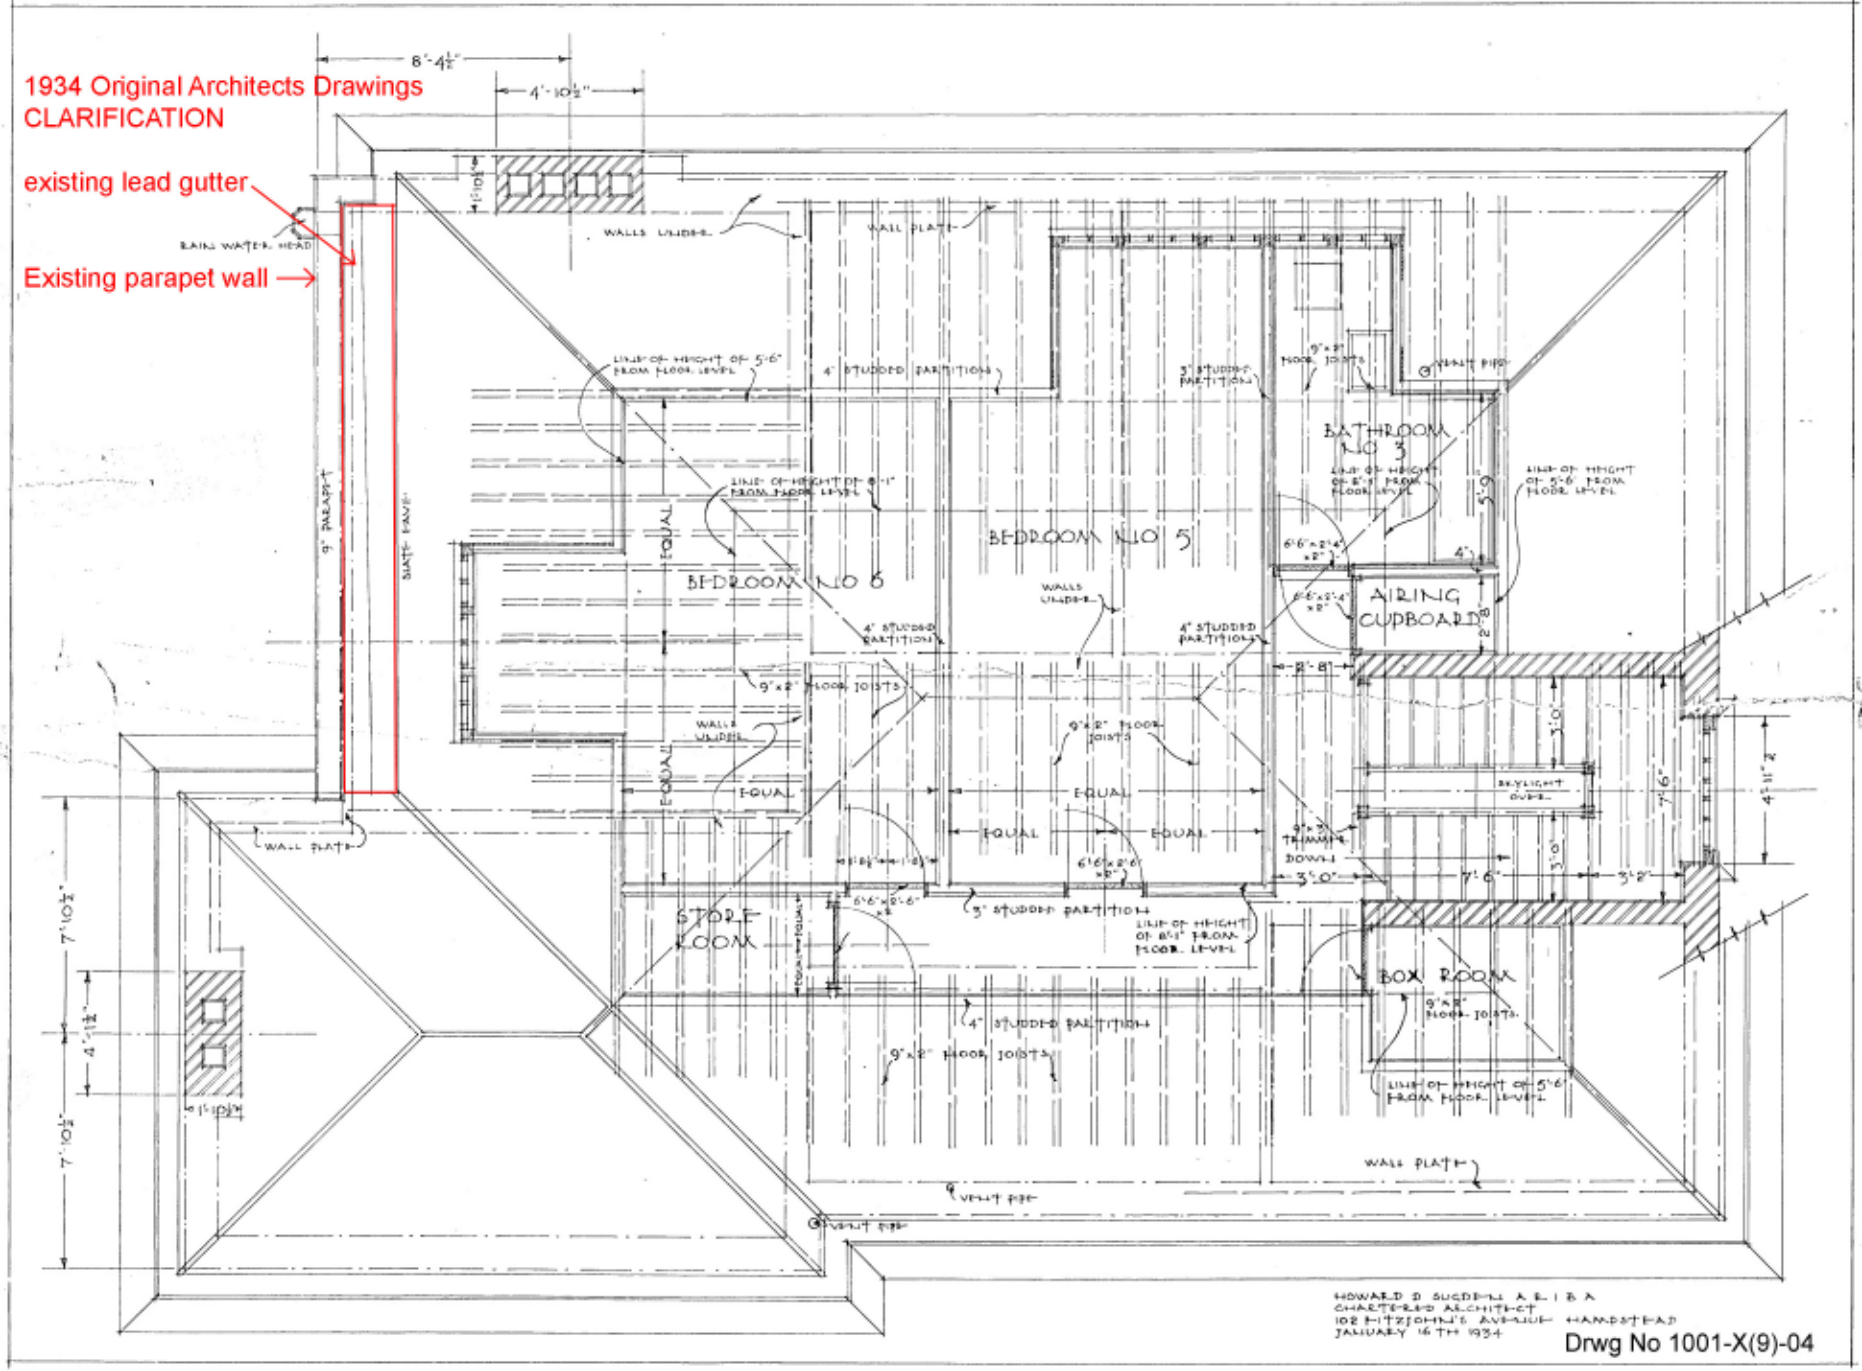

Drwg No 1001-X(9)-04