	REVISION DETAILS	DATE	DRW	CHK
A	Planning Details Issued to IPS	23.03.15	KM	DMA
B	Discharge of Planning Condition 2	09.04.15	KM	DMA

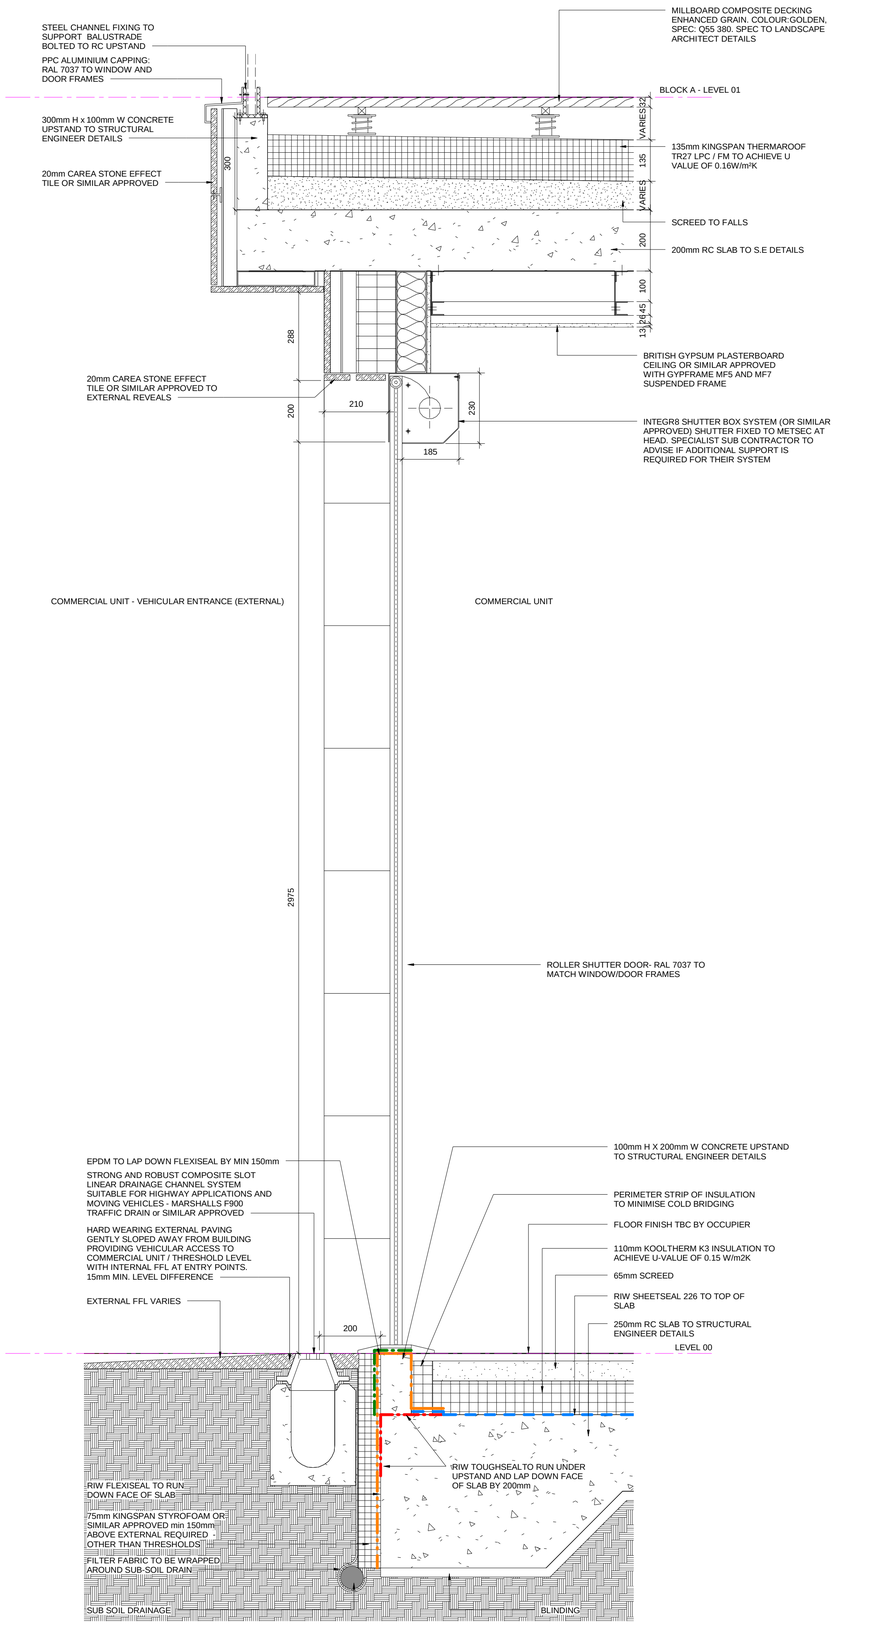

1 THRESHOLD DETAIL - COMMERCIAL ROLLER SHUTTER - SECTION
1 : 10

0 1 2 3 4 5 6 7 8 9 10

NOTE: DRAWINGS TO BE READ IN CONJUNCTION WITH SHEET 824

KEY	RESIDUAL RISK

KEY PLAN

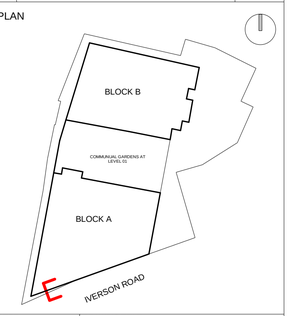

ORIGINATOR
davidmillerarchitects
WWW.DAVID-MILLER.CO.UK

DRAWING TITLE
COMMERCIAL ROLLER SHUTTER DETAIL (2)

JOB TITLE	JOB NO	STATUS		
159-161 IVERSON ROAD, WEST HAMPSTEAD, LONDON, NW6 2RB	335	FOR INFORMATION		
	SCALE 1 : 10 @A1	DATE 03/03/15	CHECKED KM	APPROVED DMA

PROJECT	ORIGIN	ZONE	LEVEL	TYPE	ROLE	SEQ NO	REV
IVR	DMA	ALL	SL	DET	A3	825	B

Copyright - David Miller Limited