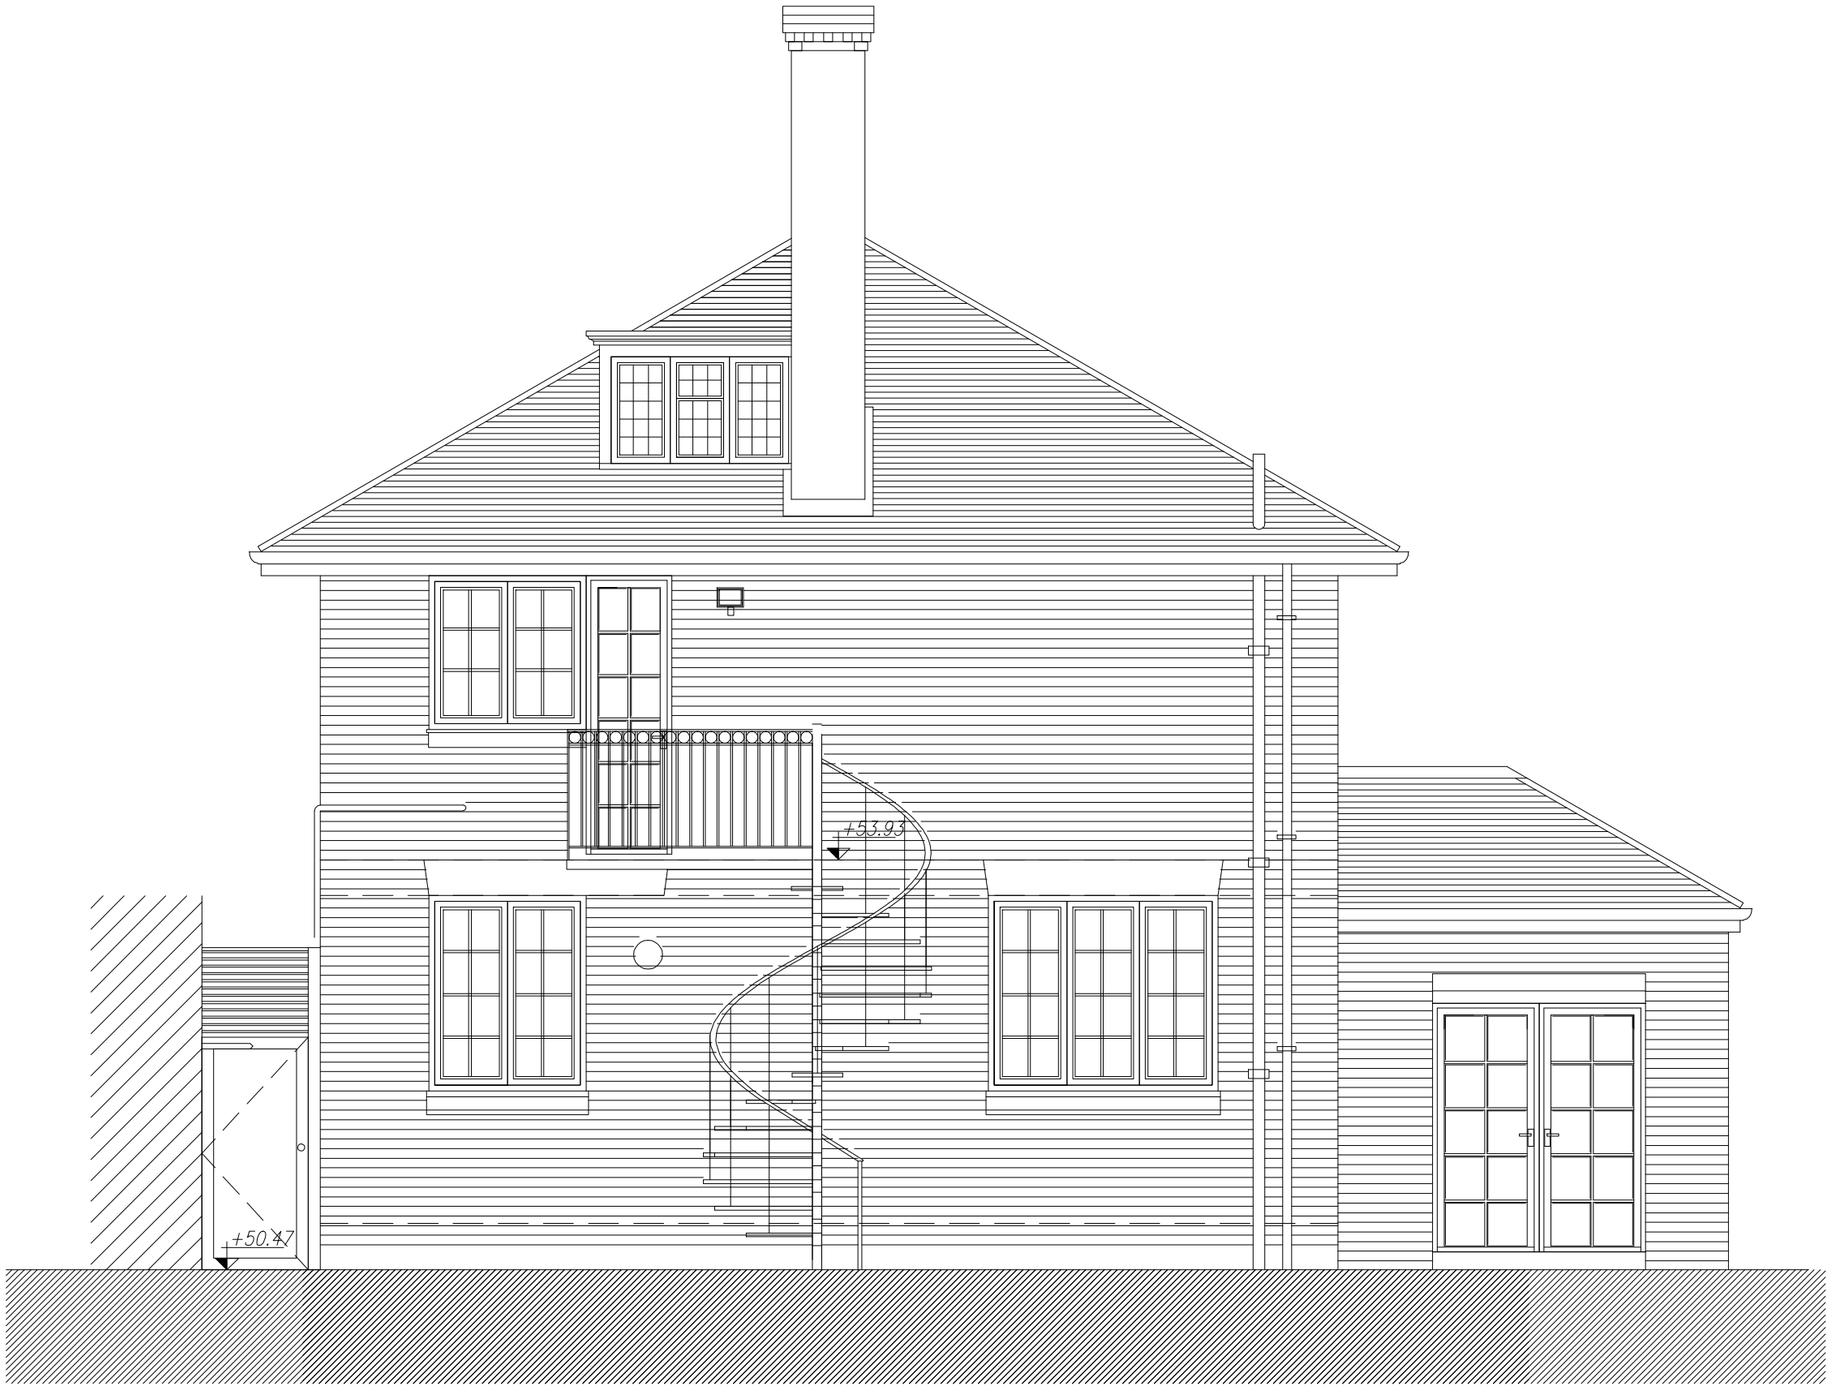

NORTH ELEVATION
AS EXISTING
SCALE 1:50

0 1 2 3 4 5 6 7 8 9 10
METRES

Figured dimensions only are to be taken from this drawing.
All dimensions are to be checked on site before any work is put in hand
If in doubt ask
Any discrepancies in the drawings should be referred to the architects for clarification.
All dimensions to be verified on site prior to construction (inc. site dimensions)
All dimensions (unless otherwise indicated) are to finish faces.

Mark		Drawn	Date	Checked
*	*	*	*	

Nicholas Meletiou
ARCHITECTS
www.nicholasmeletiou.com
3, The Square,
Richmond
SURREY, TW9 1DY
Tel. 0208 948 4209
Fax 0208 948 4208

Client
KLARET SERVICES LTD.

Job Name
9 FROGNAL LANE, NW3

Drawing Title:
NORTH ELEVATION
AS EXISTING

Scale:	File Name:	Dwg No:
1:50 @ A3	804	07
MZ	**804**	
	09.04.2014	Revision No: