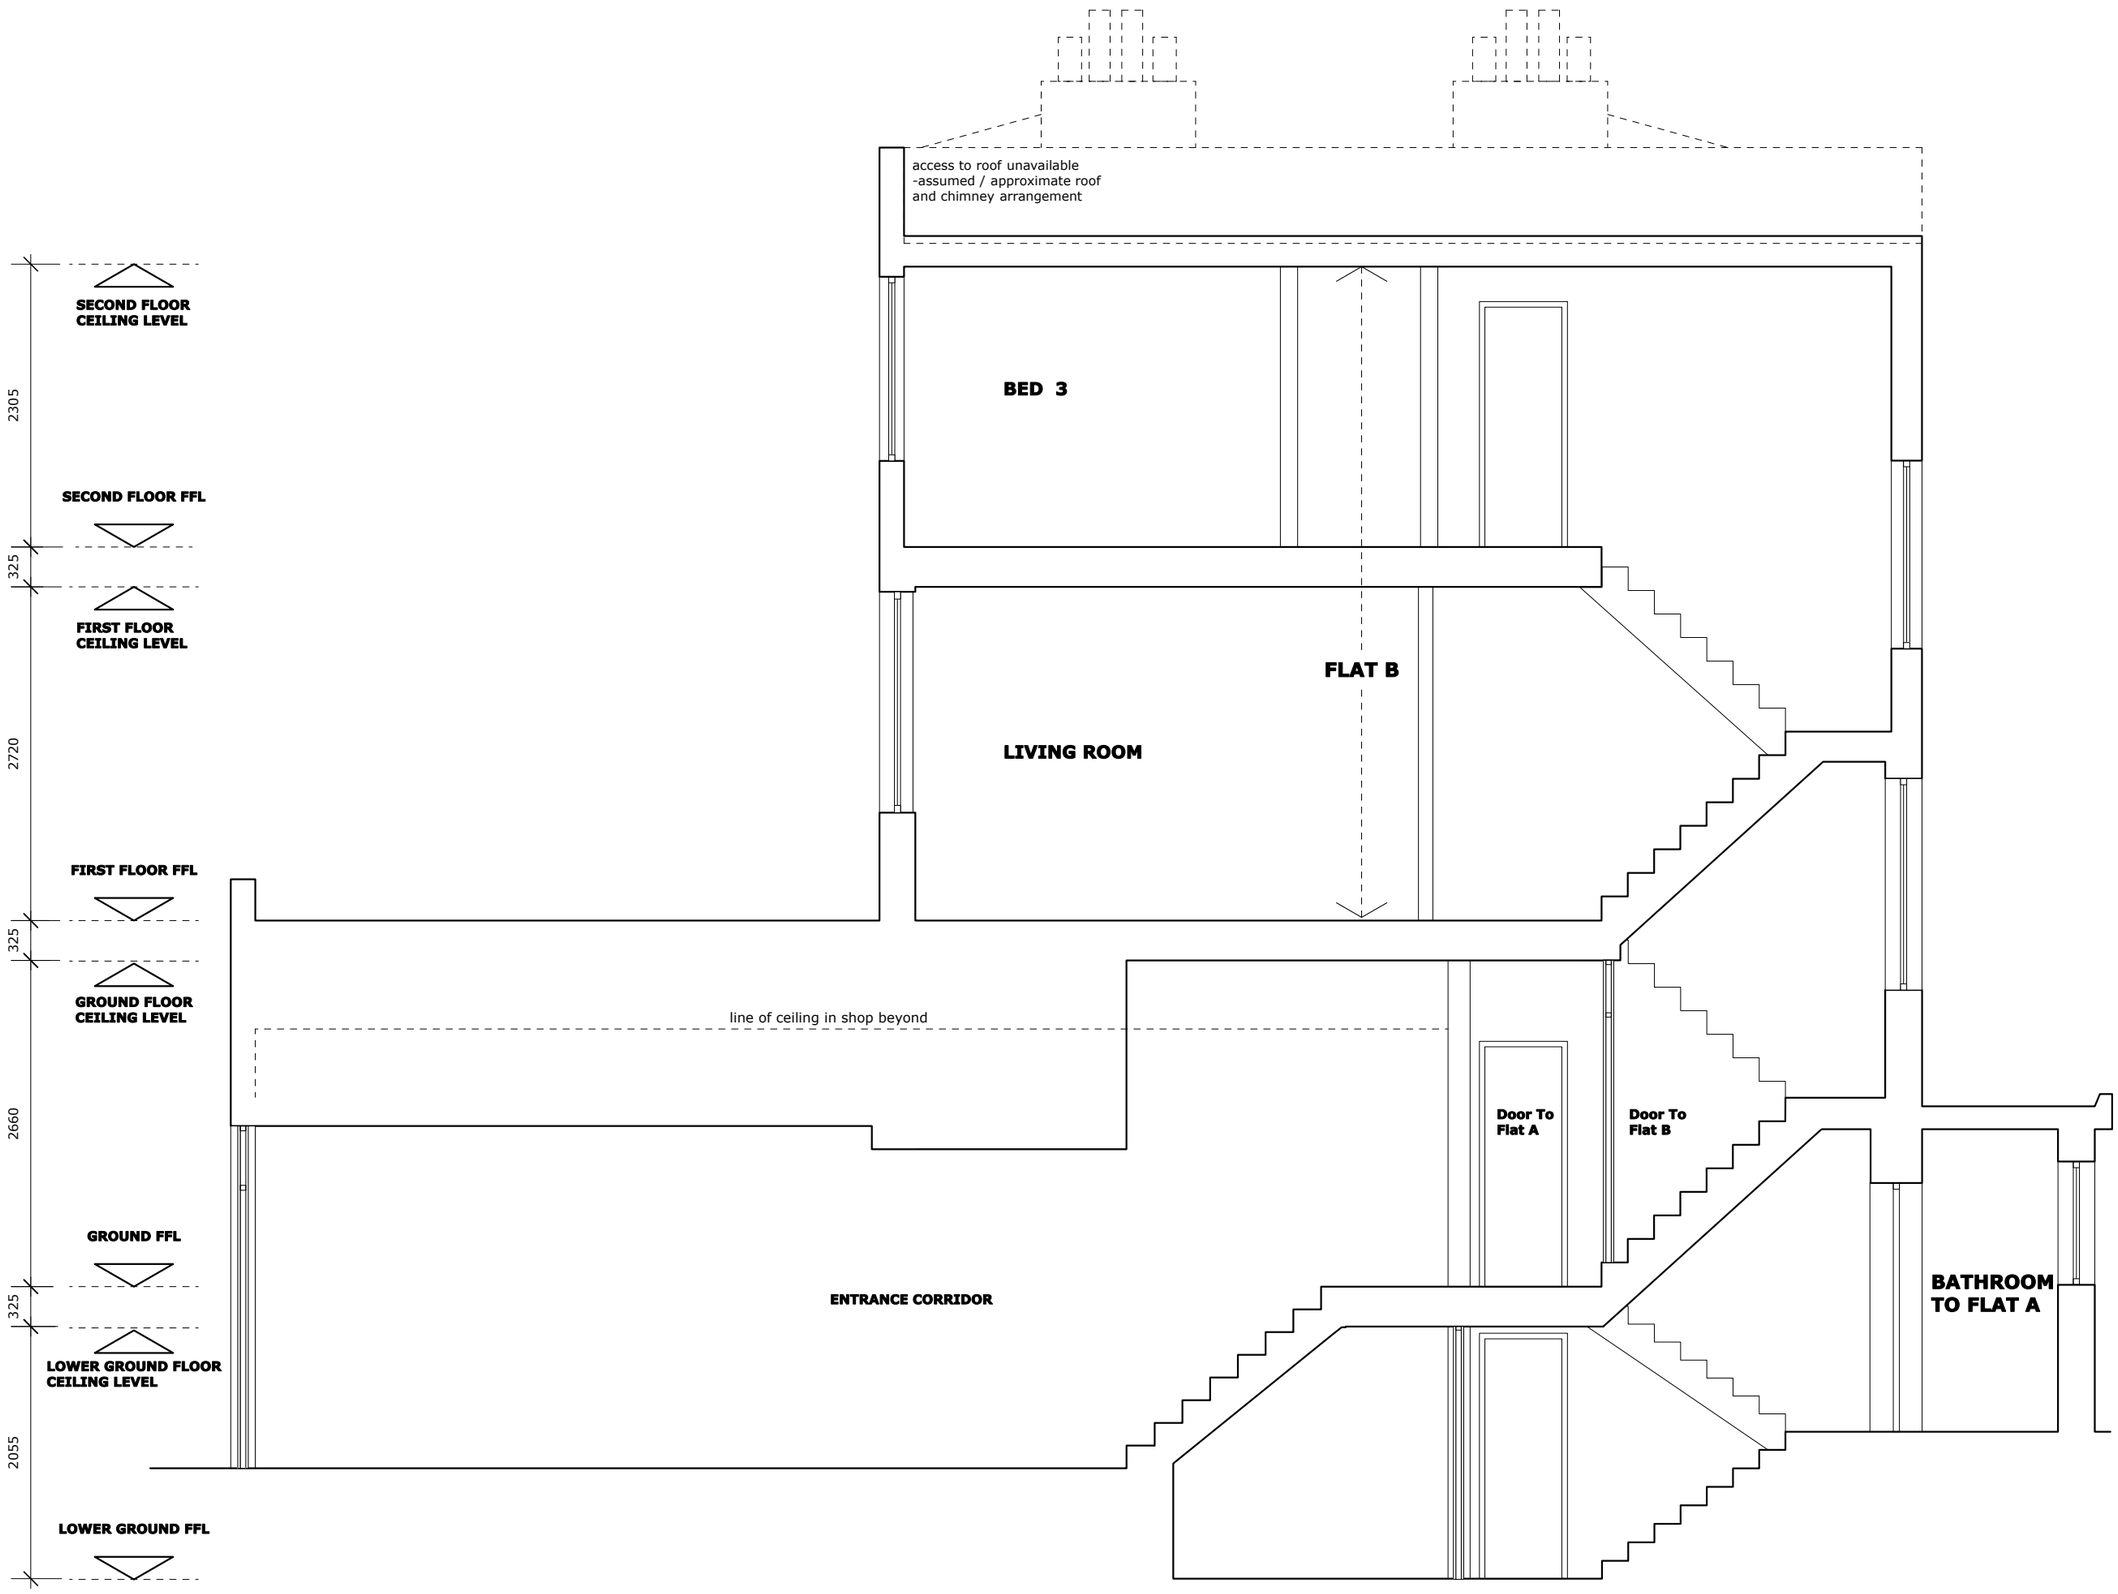

revision:

square feet architects

A : 31 Fellows Road, London NW3 3DX
T : 07957-306950
E : squarefeetarchitects@yahoo.co.uk
W : www.squarefeetarchitects.co.uk

drawing title:

SECTION BB EXISTING

client:

Caraselle Ltd

project:

128 Kentish Town Rd NW5

date:	scale:
Oct 2004	1:50 @ A3
drawing number:	revision:
0442_L_015	