DO NOT SCALE OFF THIS DRAWING
REPORT ANY ERRORS OR DISCREPANCIES TO THE ARCHITECT PROMPTLY

N

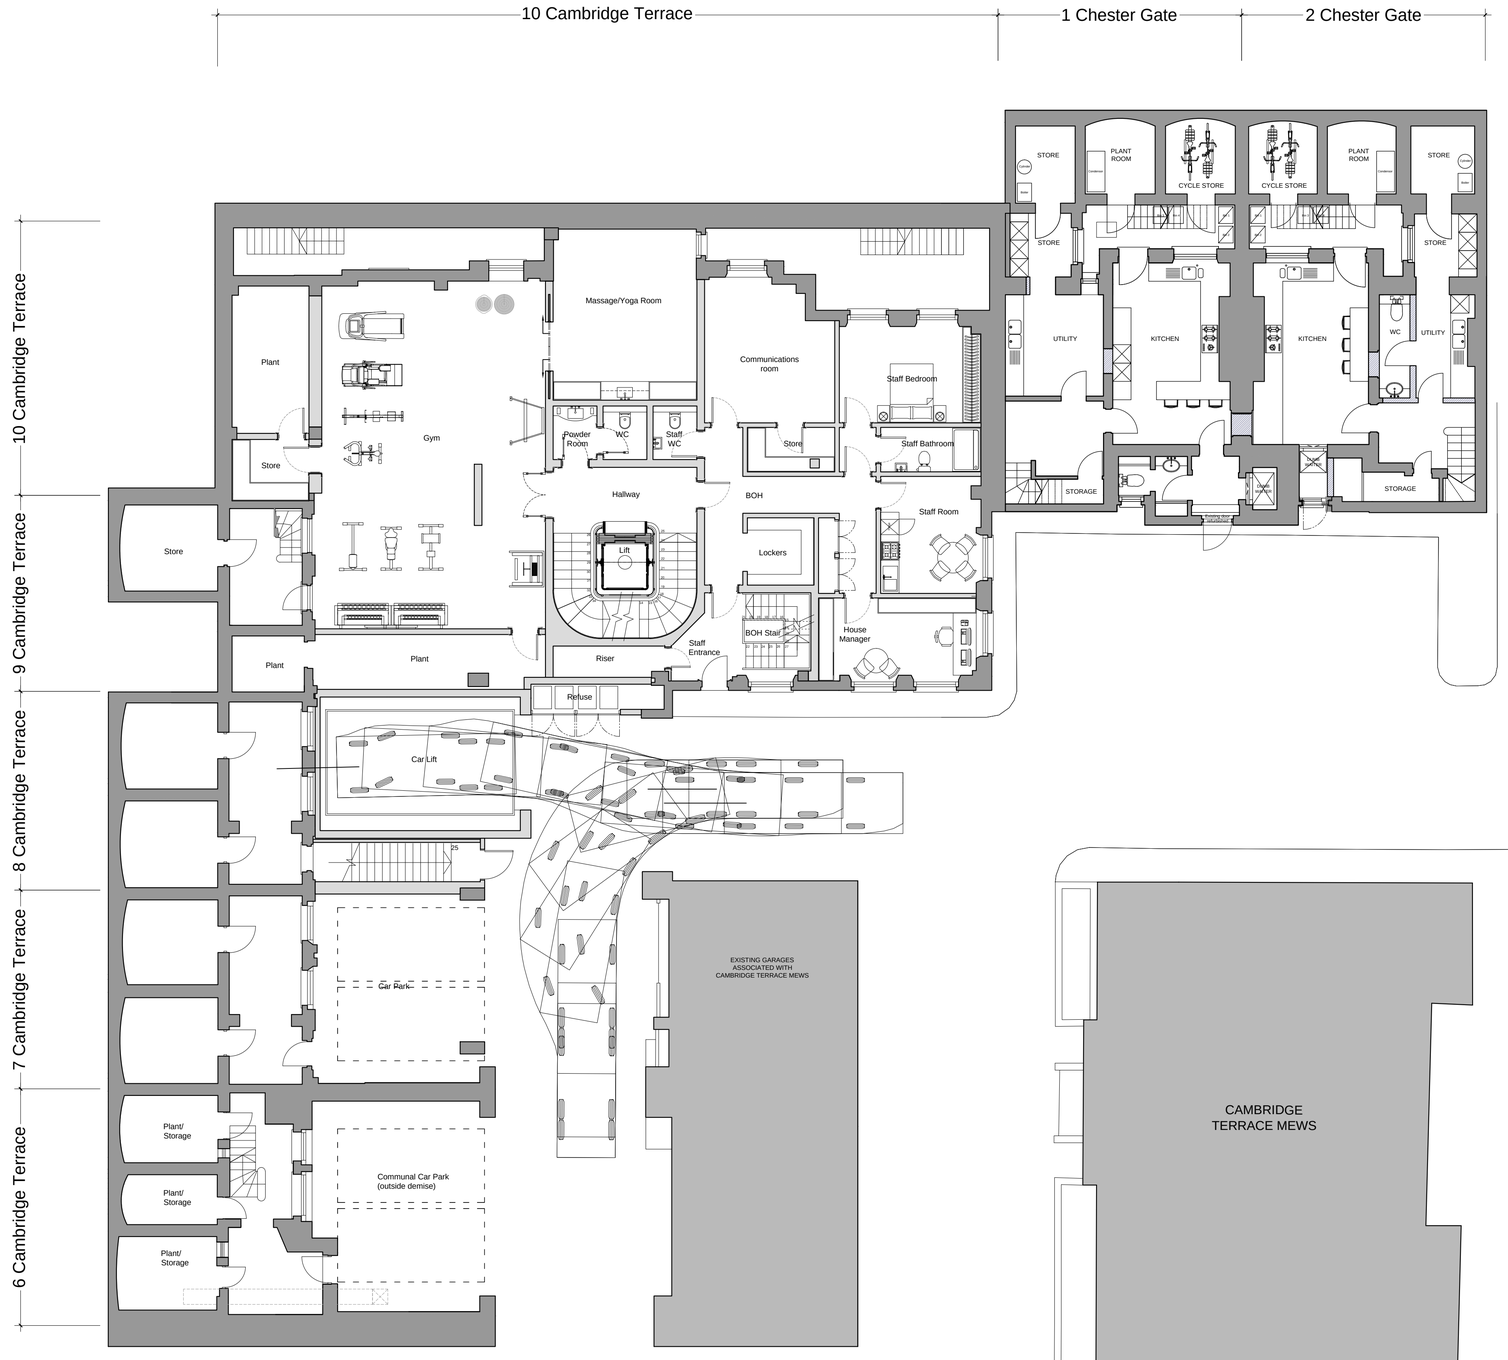


EXISTING WALL

PROPOSED WALL

0 1 2 3 4 5 6
Metres

| No | Date | By | Comments |
|---|---|---|---|
| | | | |

Revision Notes

Status: PLANNING

Client: Project Quad Ltd

Job: 6-10 Cambridge Terrace
Regents Park
London NW1

Drawing Title: LOWER GROUND FLOOR PROPOSED

Scale: 1:100 @ A1 - 1:200 @ A3
Date: March 2015 | Drawn: | Chkd:

MOXLEY ARCHITECTS
47 Clapham High St
London SW4 7TL
www.moxley.co.uk
T +44 (0) 7720 8968
F +44 (0) 7627 2533
E info@moxley.co.uk

© Moxley Architects Limited. Reg No 2247305

| Job No: | Drawing No: | Rev: |
|---|---|---|
| 639 | 2.002 | B |