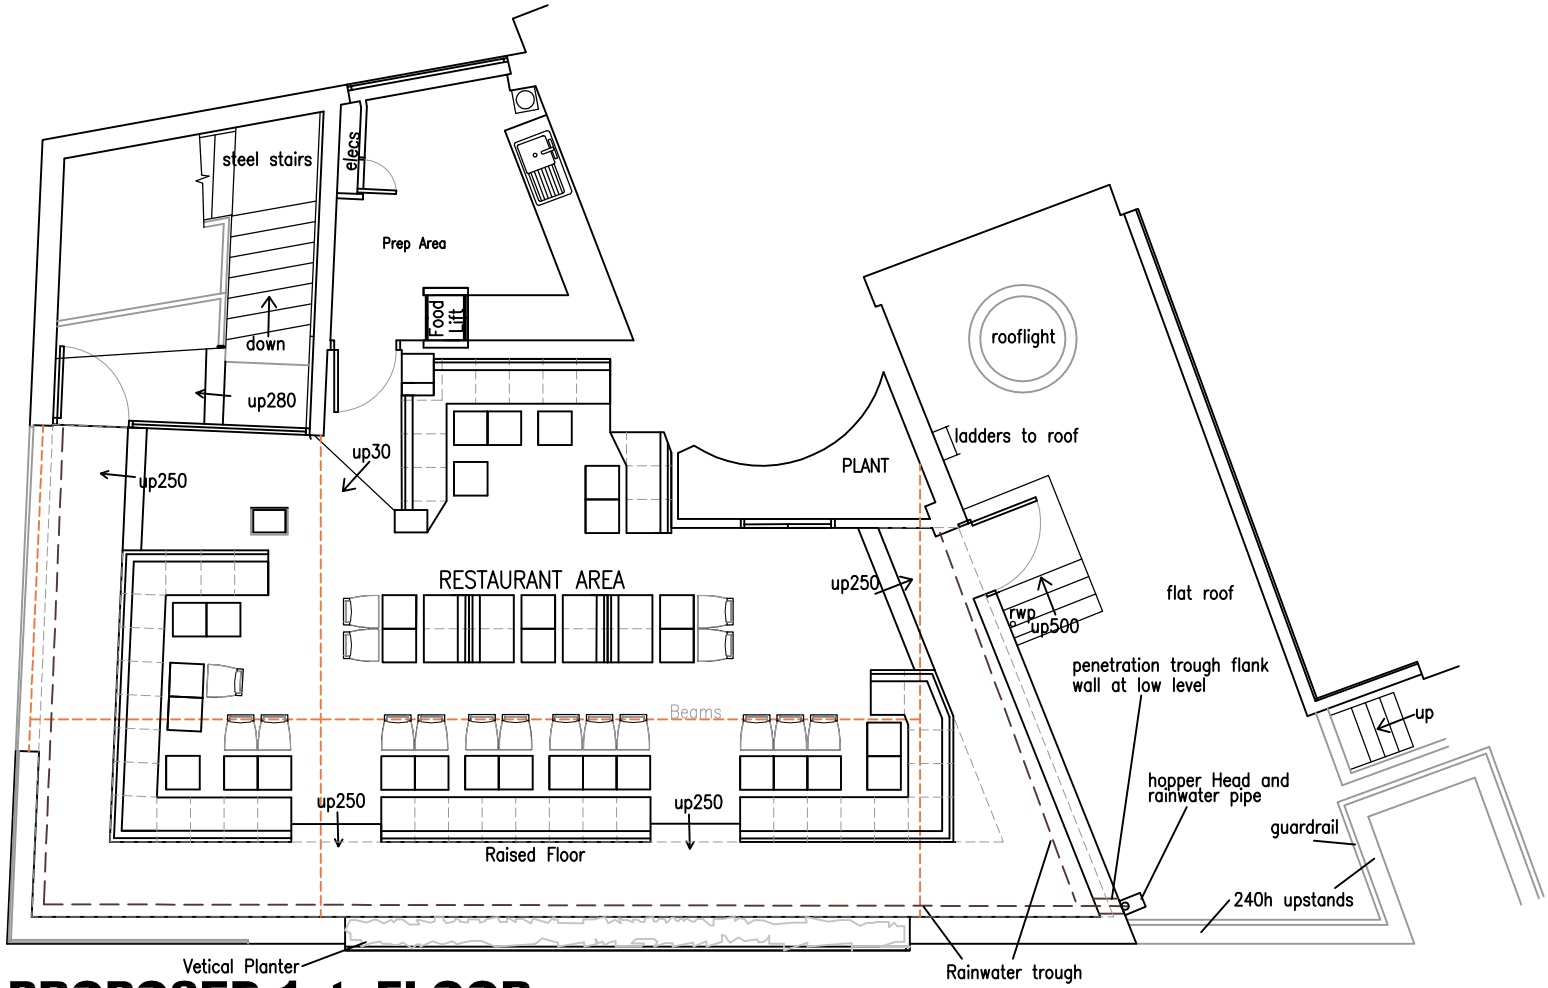

PROPOSED 1st FLOOR
Roof Drainage Plan

Rainwater collection trough at floor level behind outer wall to penetrate flank wall at low level and discharge onto existing flat roof using a hopper head and 100mm diameter rainwater pipe. rainwater from flat roof to discharge via existing collection point.

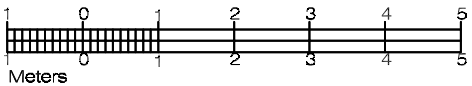

Meters
SCALE 1:100.

Legal Notice

This drawing is the property of Tibbatts Design Ltd. Copyright is reserved by them and the drawing is issued on the condition that it is not copied either wholly or in part without the consent in writing of Tibbatts Design Ltd. Figured dimensions to take preference over those scaled. All dimensions to be checked on site before commencement of any work or shop drawings. This drawing is to be read in conjunction with the specification when existing.

TIBBATTS◦ABEL
Interiors ◦ Architecture

Suite 214
Fort Dunlop
Birmingham
B24 9FD

Tel: +44 (0) 121 747 1111
Fax: +44 (0) 121 747 1199
info@tibbatts.com
www.tibbattsabel.com

Client
135 Finchley Road Limited

Job Title
135 Finchley Road
Swiss Cottage, London

Drawing Title
1st Floor Plan- Drainage

Date
28/04/15

Scale
1:100 @ A1

Drawn by
AL

Job No.
1600

Revisions	Description	Date
*	*	*

Drawing Number
P03