NOTES

DO NOT SCALE FROM THIS DRAWING.
CONTRACTOR TO CHECK ALL DIMENSIONS ON SITE.
ANY DISCREPANCIES TO BE REPORTED TO THE ARCHITECT IMMEDIATELY.

COPYRIGHT RICK MATHER ARCHITECTS LLP ©

Existing Walls

Proposed Works

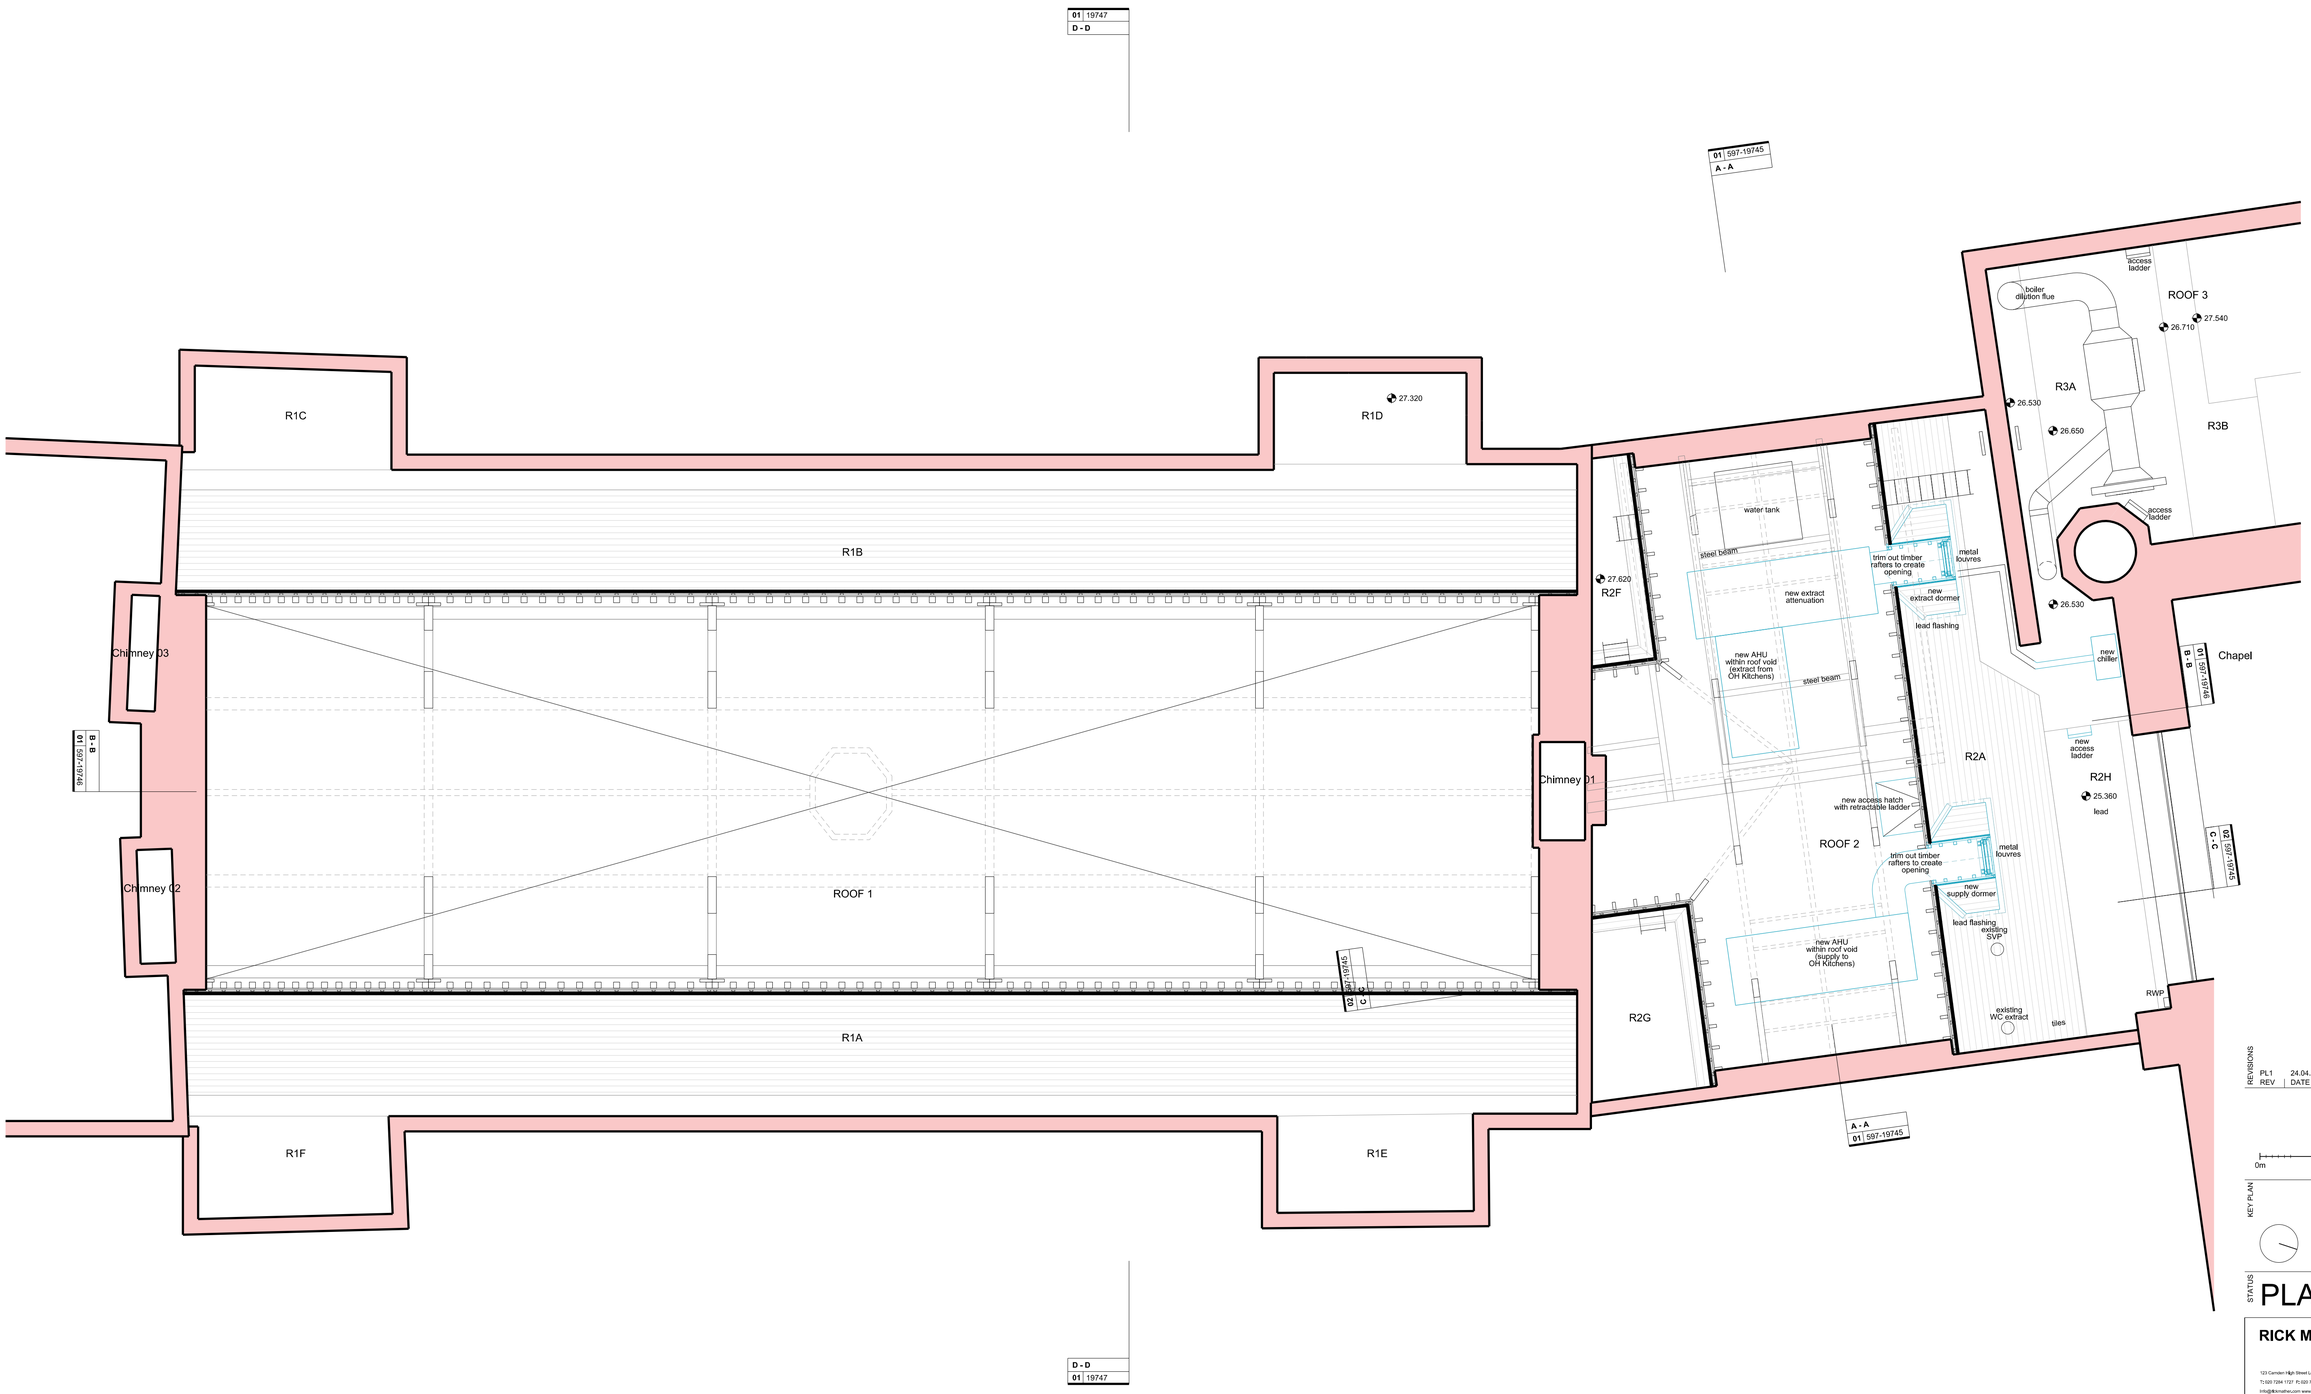

Proposed Works:

1. New extract fan/ filter/ heat exchanger unit with attentuation unit connecting to new extract dormer
2. New supply Air Handling Unit connecting to new supply dormer
3. New timber frame dormers with tile roof and lead clad sides with metal louvre to face. Lead valleys and soakers to Lead Sheet Association standard details. Materials to be re-used from demolition (roof tiles) or new to match (lead, tiles, etc)
4. New chiller to flat roof located to allow improved access
5. New access ladder from R3A to R2H

REVISIONS

REV	DATE	DESCRIPTION
PL1	24.04.15	PLANNING & LISTED BUILDING CONSENT

0m 1m 2m

KEY PLAN

STATUS

PLANNING

RICK MATHER ARCHITECTS ©

123 Camden High Street London NW1 7JR
T: 020 7284 1737 F: 020 7267 7926
info@rickmatherus.com www.rickmatherus.com

JOB

THE HONOURABLE SOCIETY OF LINCOLN'S INN
GREAT HALL AND LIBRARY

TITLE

PROPOSED OLD HALL
GA FLOOR PLAN
ROOF VOID

DRAWN	JOB #	DRG #	REV
KO	597	19743	PL1

CHECKED	SCALE@A1	SIZE	DATE	REV DATE
TP	1:50 1:100	A1 A3	FEB 15	24.04.15