Location Plan – 123 Grays Inn Road

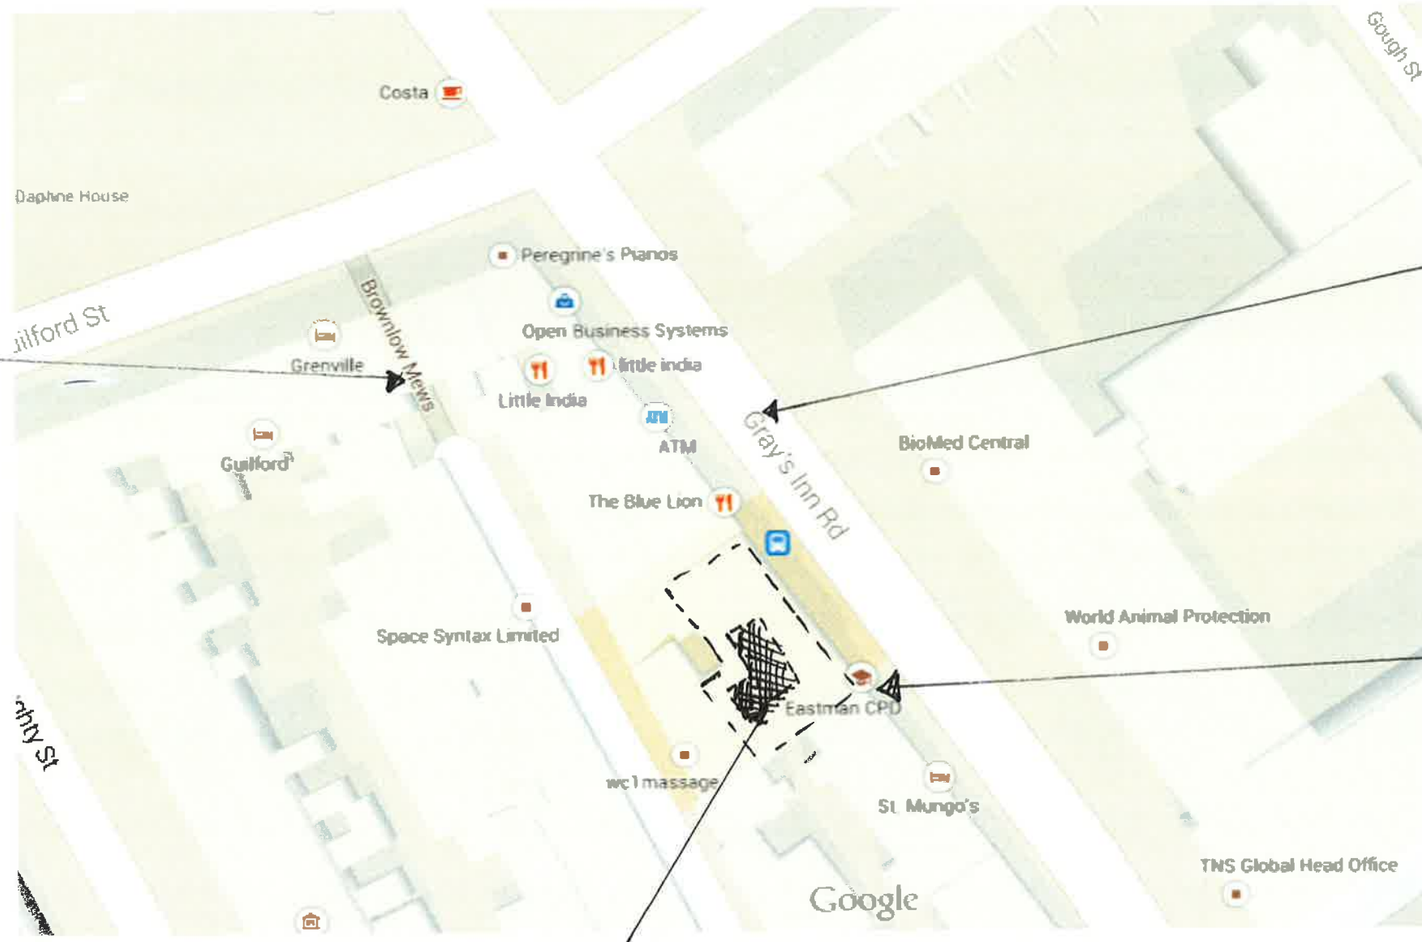

BROWNLOW MEWS

GRAYS INN ROAD

INSTITUTE OF DENTAL

PROJECT ROOF AREA
AND PROPOSED WORKS AREA

EXISTING WEATHERPROOF LOUVRES.

EXISTING PLANT @ ROOF LEVEL.

PROPOSED WEATHERPROOF LOUVRES

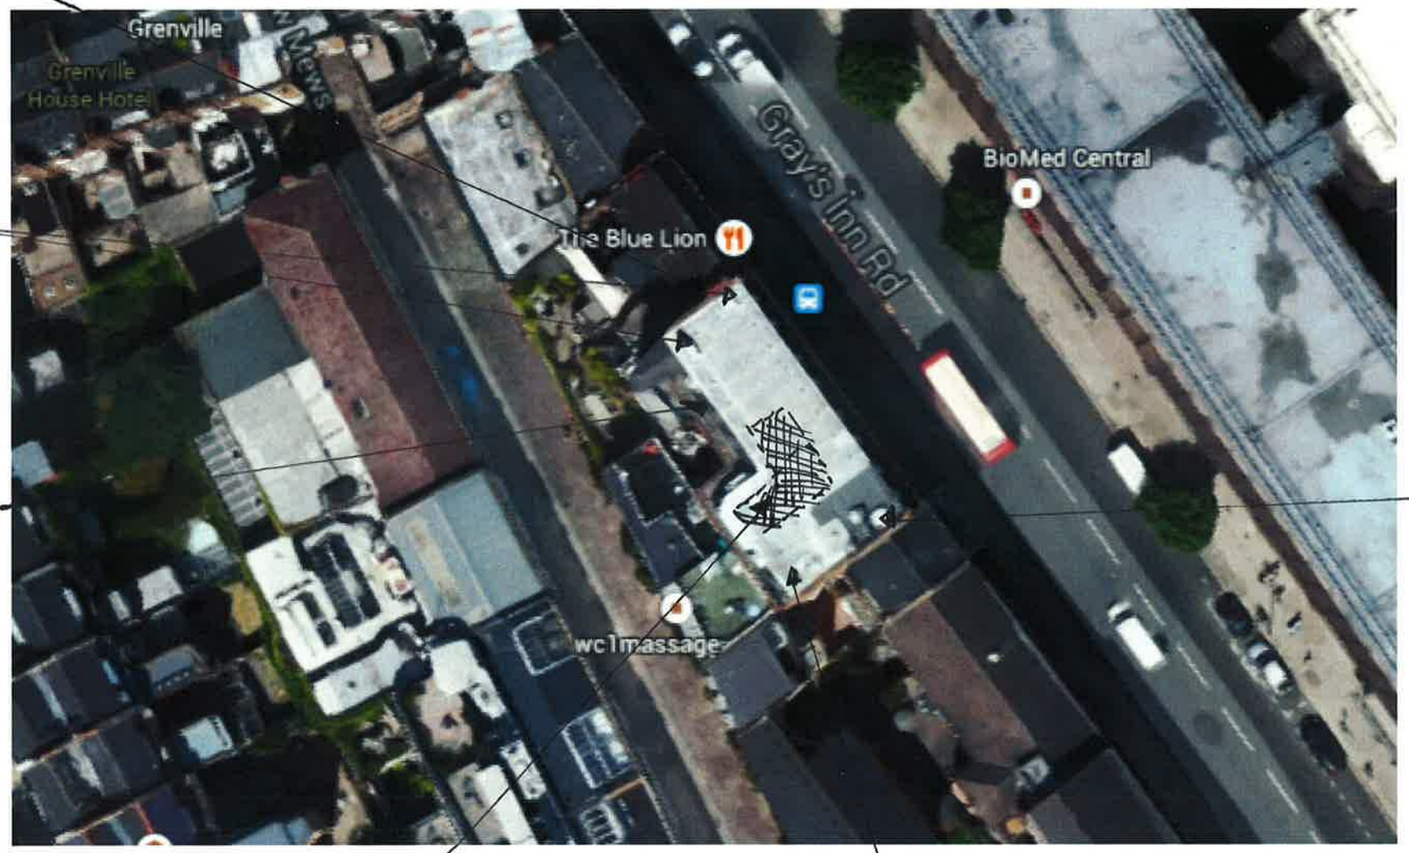

EXISTING PLANT @ ROOF LEVEL

PROPOSED ROOF WORKS AREA

EXISTING PLANT @ ROOF LEVEL