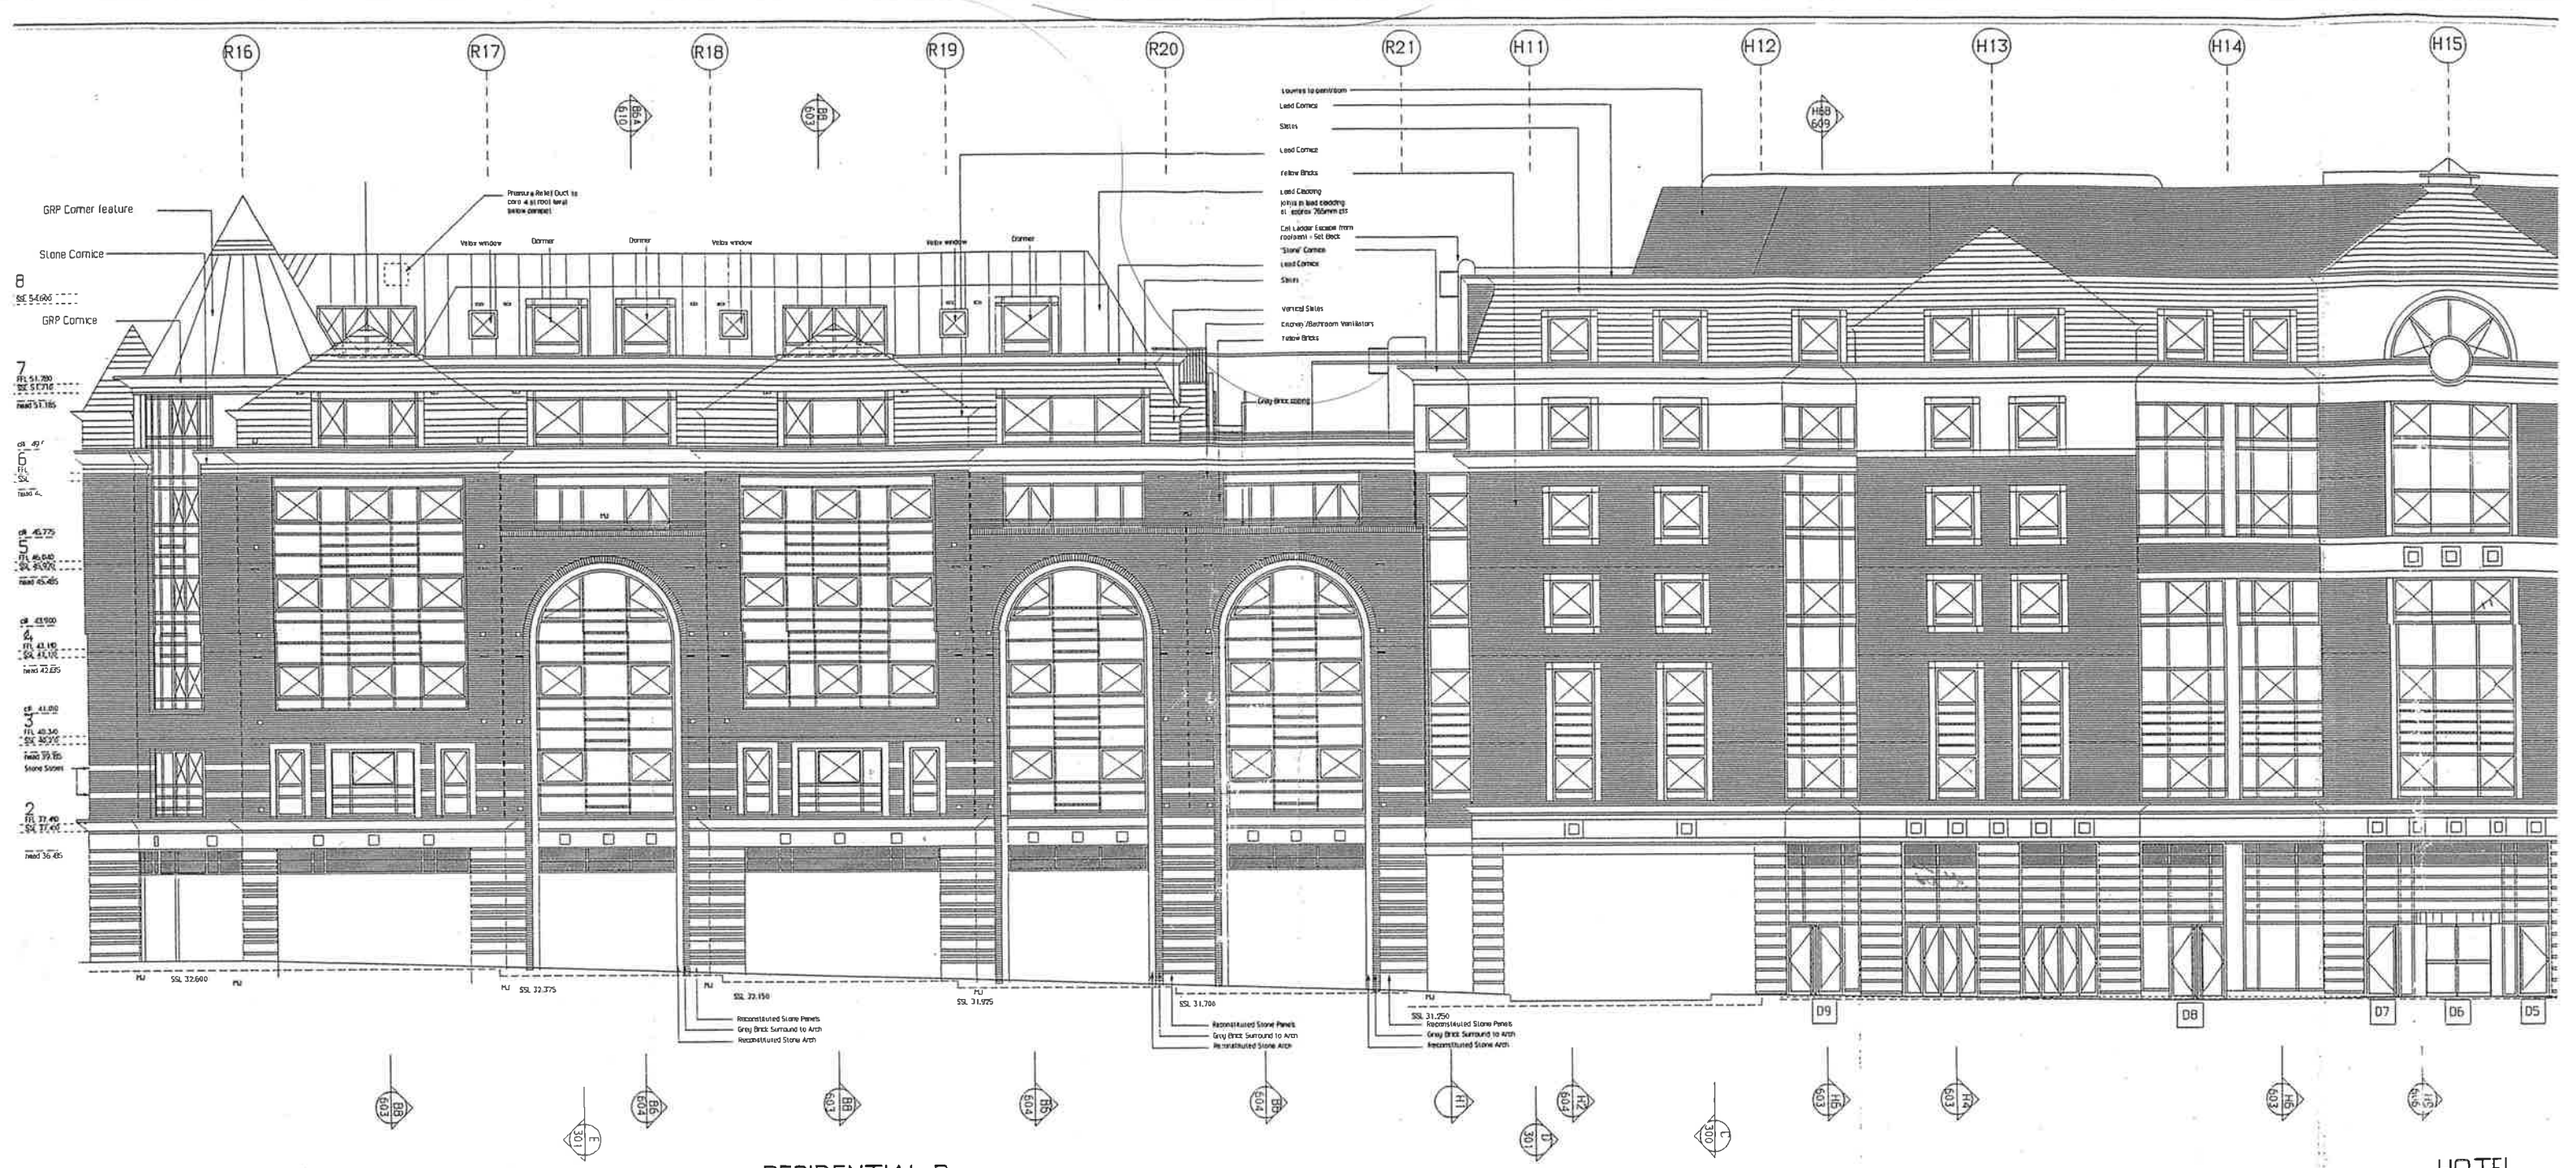

MAIDA VALE ELEVATION

CLIENT

GAINSTRIDE LIMITED

JOB

CARLTON PLAZA
MAIDA VALE
LONDON

TITLE

MAIDA VALE
ELEVATIONS
HOTEL / Ph B RESIDENTIAL

SCALE	DRAWN BY
1:100	IH / FK / FH
DRAWING NO.	**REVISION NO.**
JS0253/GA/400	0