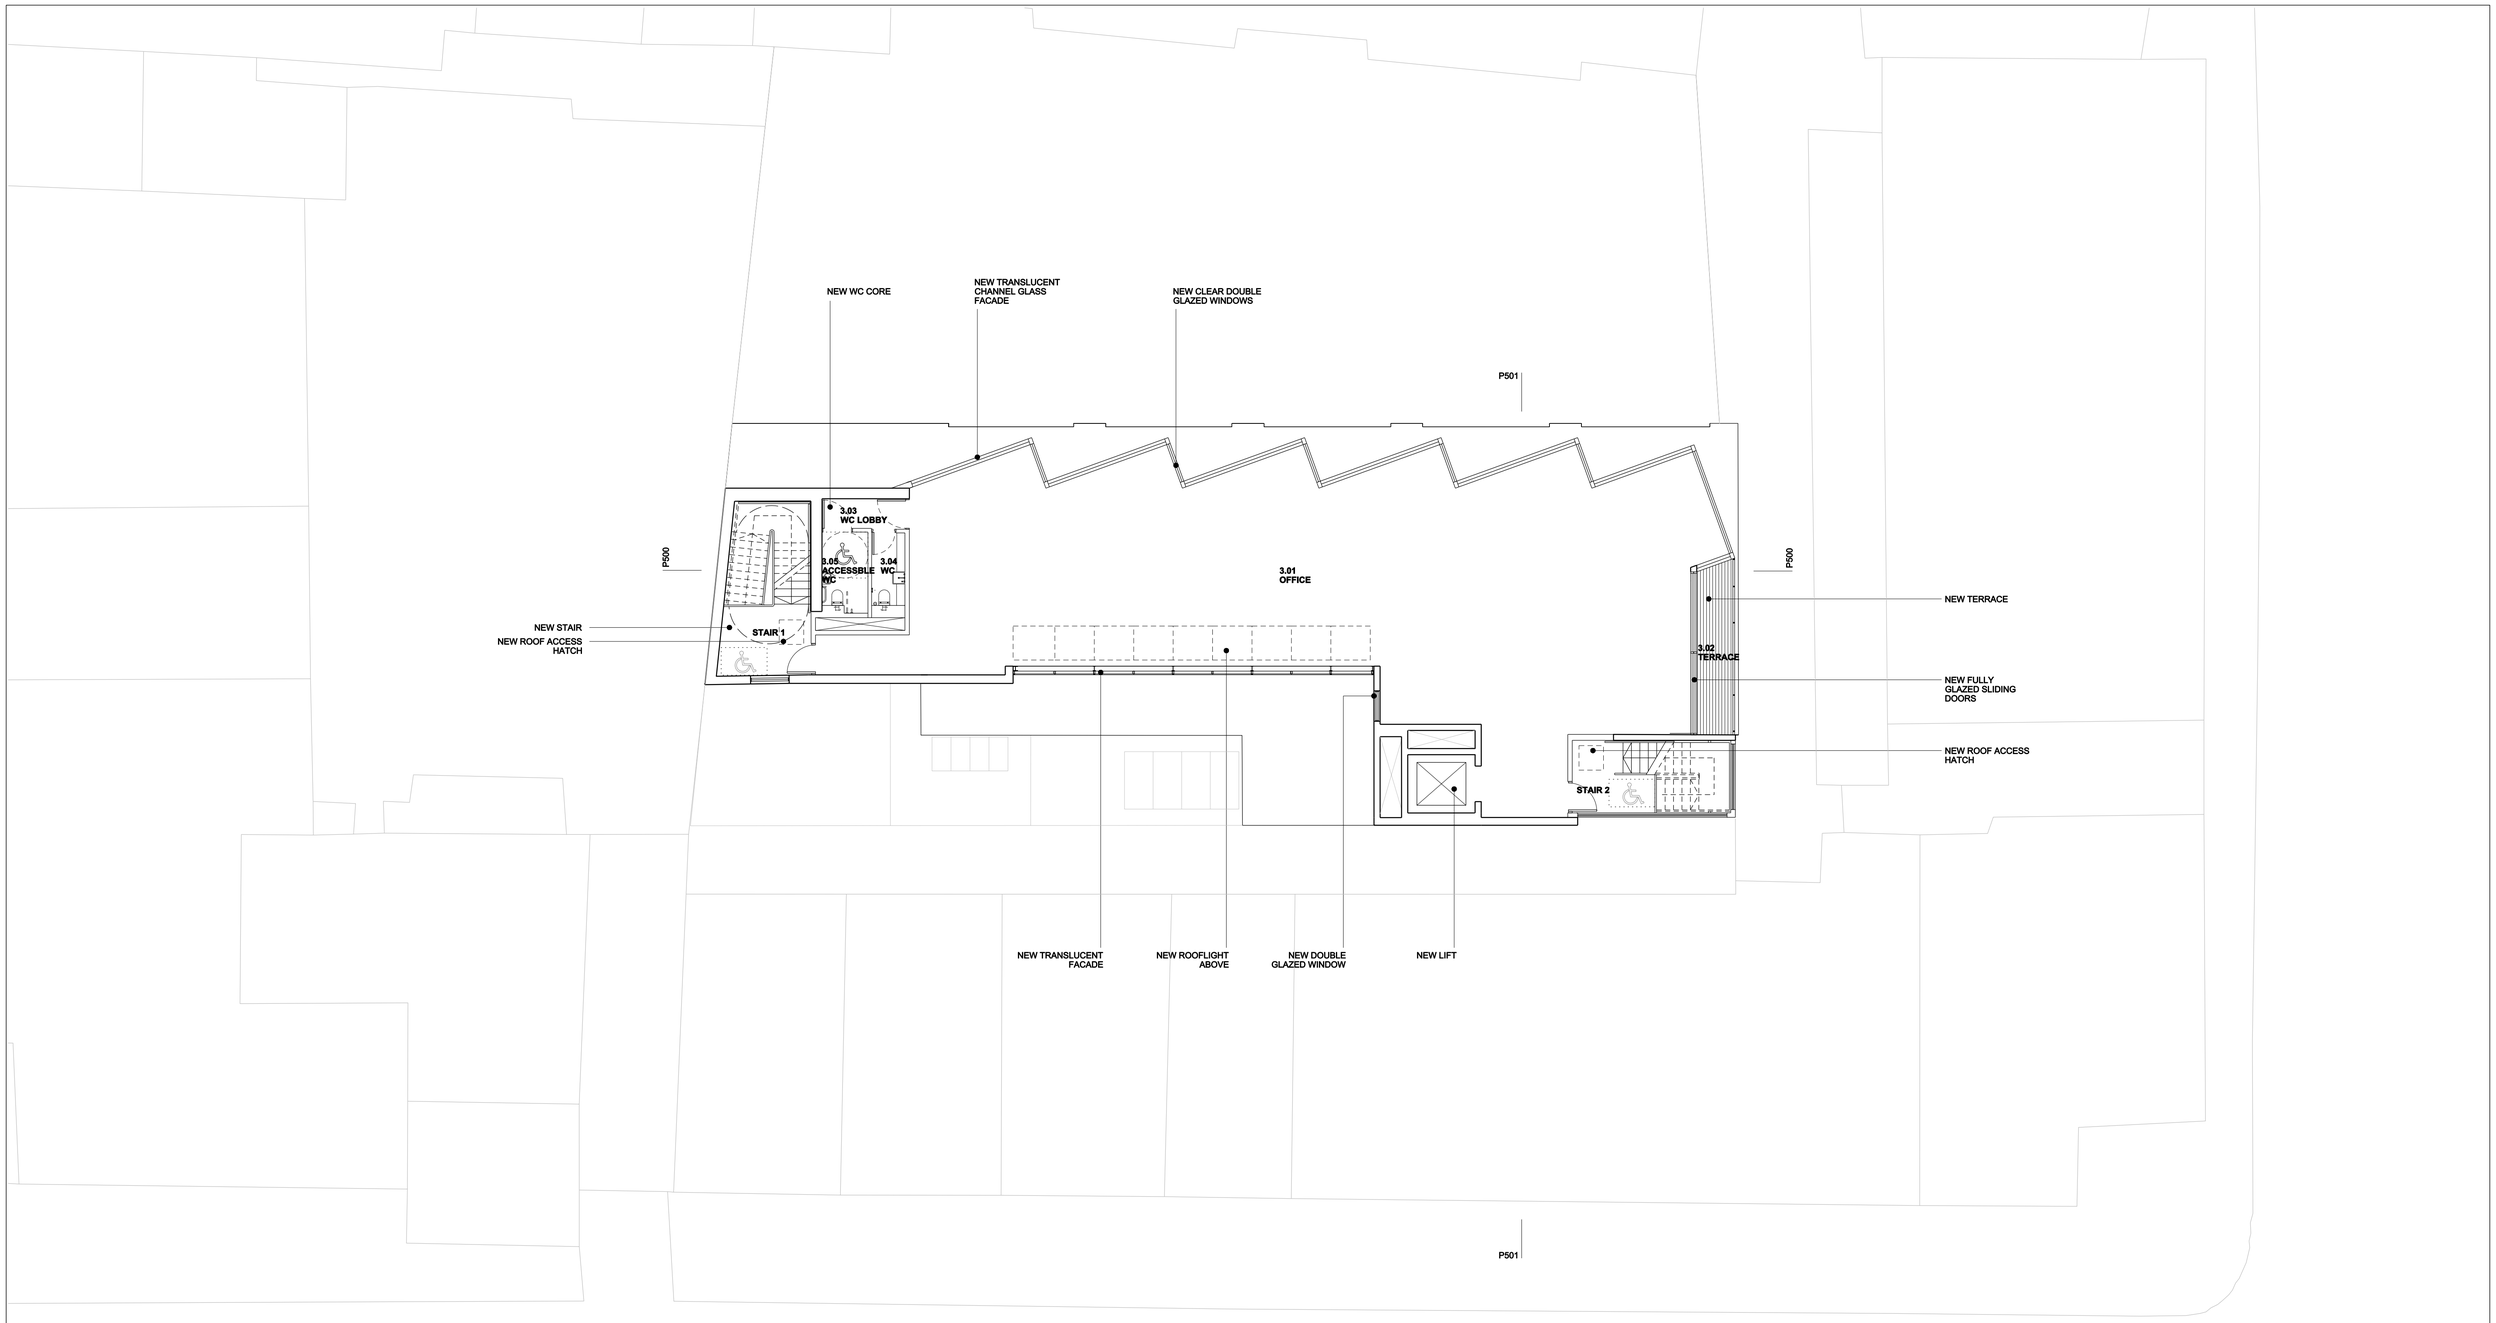

REV.	DATE	DESCRIPTION
-	27.04.2015	PLANNING

NOTES:

1. ALL DIMENSIONS IN MM
2. THIS DRAWING IS TO BE READ IN CONJUNCTION WITH ALL RELEVANT CONTRACT DOCUMENTS
3. THIS DRAWING IS TO BE READ IN CONJUNCTION WITH ALL ENGINEER'S DRAWINGS
4. DO NOT SCALE FROM THIS DRAWING
5. REPORT ANY ERRORS, CONTRADICTIONS, AND OMISSIONS TO THE ARCHITECT AS SOON AS POSSIBLE

KEY:

INDICATES ELEMENT TO BE RETAINED

BenAdamsArchitects

Third floor
99 Southwark Street
London SE1 0JF

T 020 7633 0000
benadamsarchitects.co.uk
info@benadamsarchitects.co.uk

JOB NO:	14-054
SCALE:	1:100 @A1 1:200 @ A3
STATUS:	PLANNING

DRAWING NAME:	PROPOSED THIRD FLOOR PLAN
PROJECT NAME:	88 GRAY'S INN ROAD
DRAWING NO:	P203/-