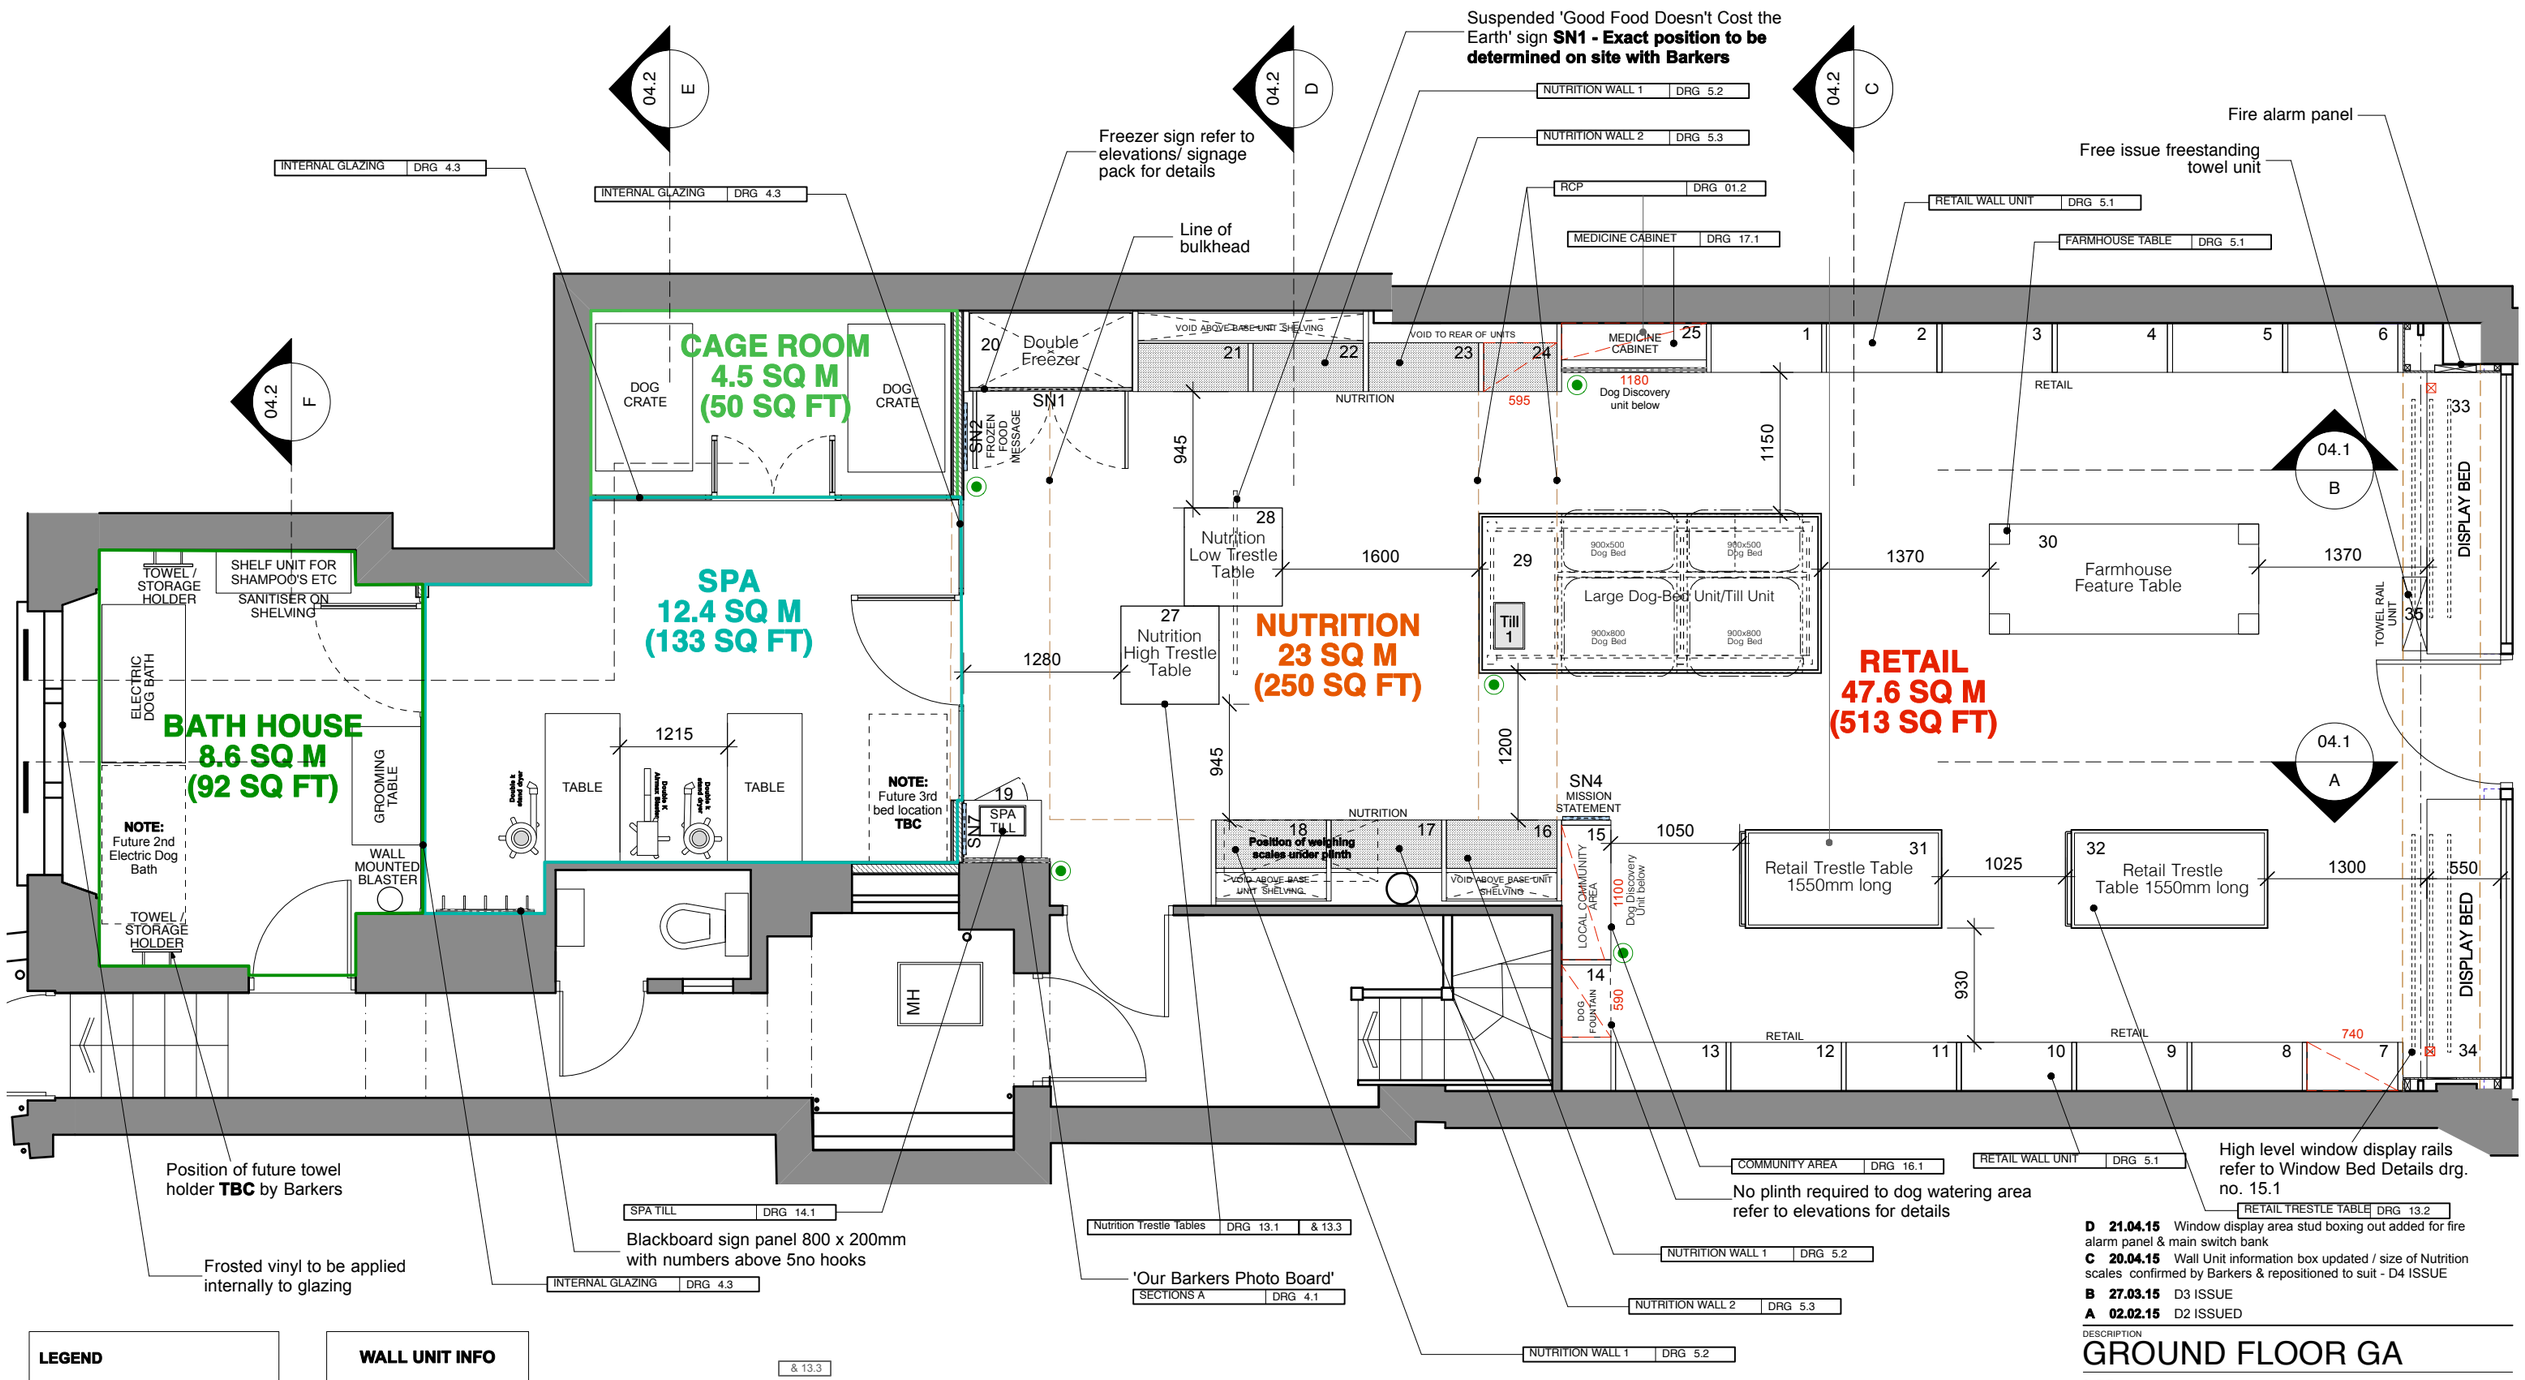

NOTE: Low level display equipment to all trestle tables TBC by Barkers

LEGEND

- **NUTRITION AREA** — 900mm wide standard unit
- **NUTRITION AREA** — Non standard wall unit (approx size noted on layout plan) — 000
- **RETAIL AREA** — 900mm wide standard unit
- **RETAIL AREA** — Non standard wall unit (approx size noted on layout plan) — 000

WALL UNIT INFO

RETAIL AREA =11.5 linear metres
12no units @ 900mm wide
1no units @ 740mm wide

NUTRITION AREA = 6.0 linear m
6no units @ 900mm wide
1no units @ 595mm wide

MEDICINE CABINET = 1.18 linear m
1no unit @ 1180mm wide

COMMUNITY WALL = 1.1 linear m
1no unit @ 1100mm wide

DOG DRINKING AREA = .6 linear m
1no unit @ 590mm wide

SYMBOL DENOTES DOG LEAD FIXING POINTS

D 21.04.15 Window display area stud boxing out added for fire alarm panel & main switch bank
C 20.04.15 Wall Unit information box updated / size of Nutrition scales confirmed by Barkers & repositioned to suit - D4 ISSUE
B 27.03.15 D3 ISSUE
A 02.02.15 D2 ISSUED

DESCRIPTION
GROUND FLOOR GA

CLIENT
Barkers
PROJECT
HAMPSTEAD
ADDRESS
57 South End Road, NW3

JOB No. 558 DWG No. 01.1 REV. D

DATE FEB 2015 STATUS COSTING

DWN BY
MR/EC
SCALE
1:50 @A3

Unit 5, 7 Wenlock Road, London N1 7SL
T +44 (0)20 7253 9005 F +44 (0)20 7253904
www.pathdesign.co.uk info@pathdesign.co.uk

THIS DRAWING IS FOR DESIGN INTENT PURPOSES ONLY. DO NOT SCALE THIS DRAWING
• This drawing is issued on condition that it is not copied or disclosed to any other unauthorised person without the prior consent of PATH DESIGN.
• Contractors should provide their own setting out drawings for comment by PATH DESIGN.
• This drawing is the property of PATH DESIGN and copyright is reserved by them.
• All structural works are to be detailed / confirmed and approved by structural engineer.
• All dimensions to be verified on site prior to work commencing.