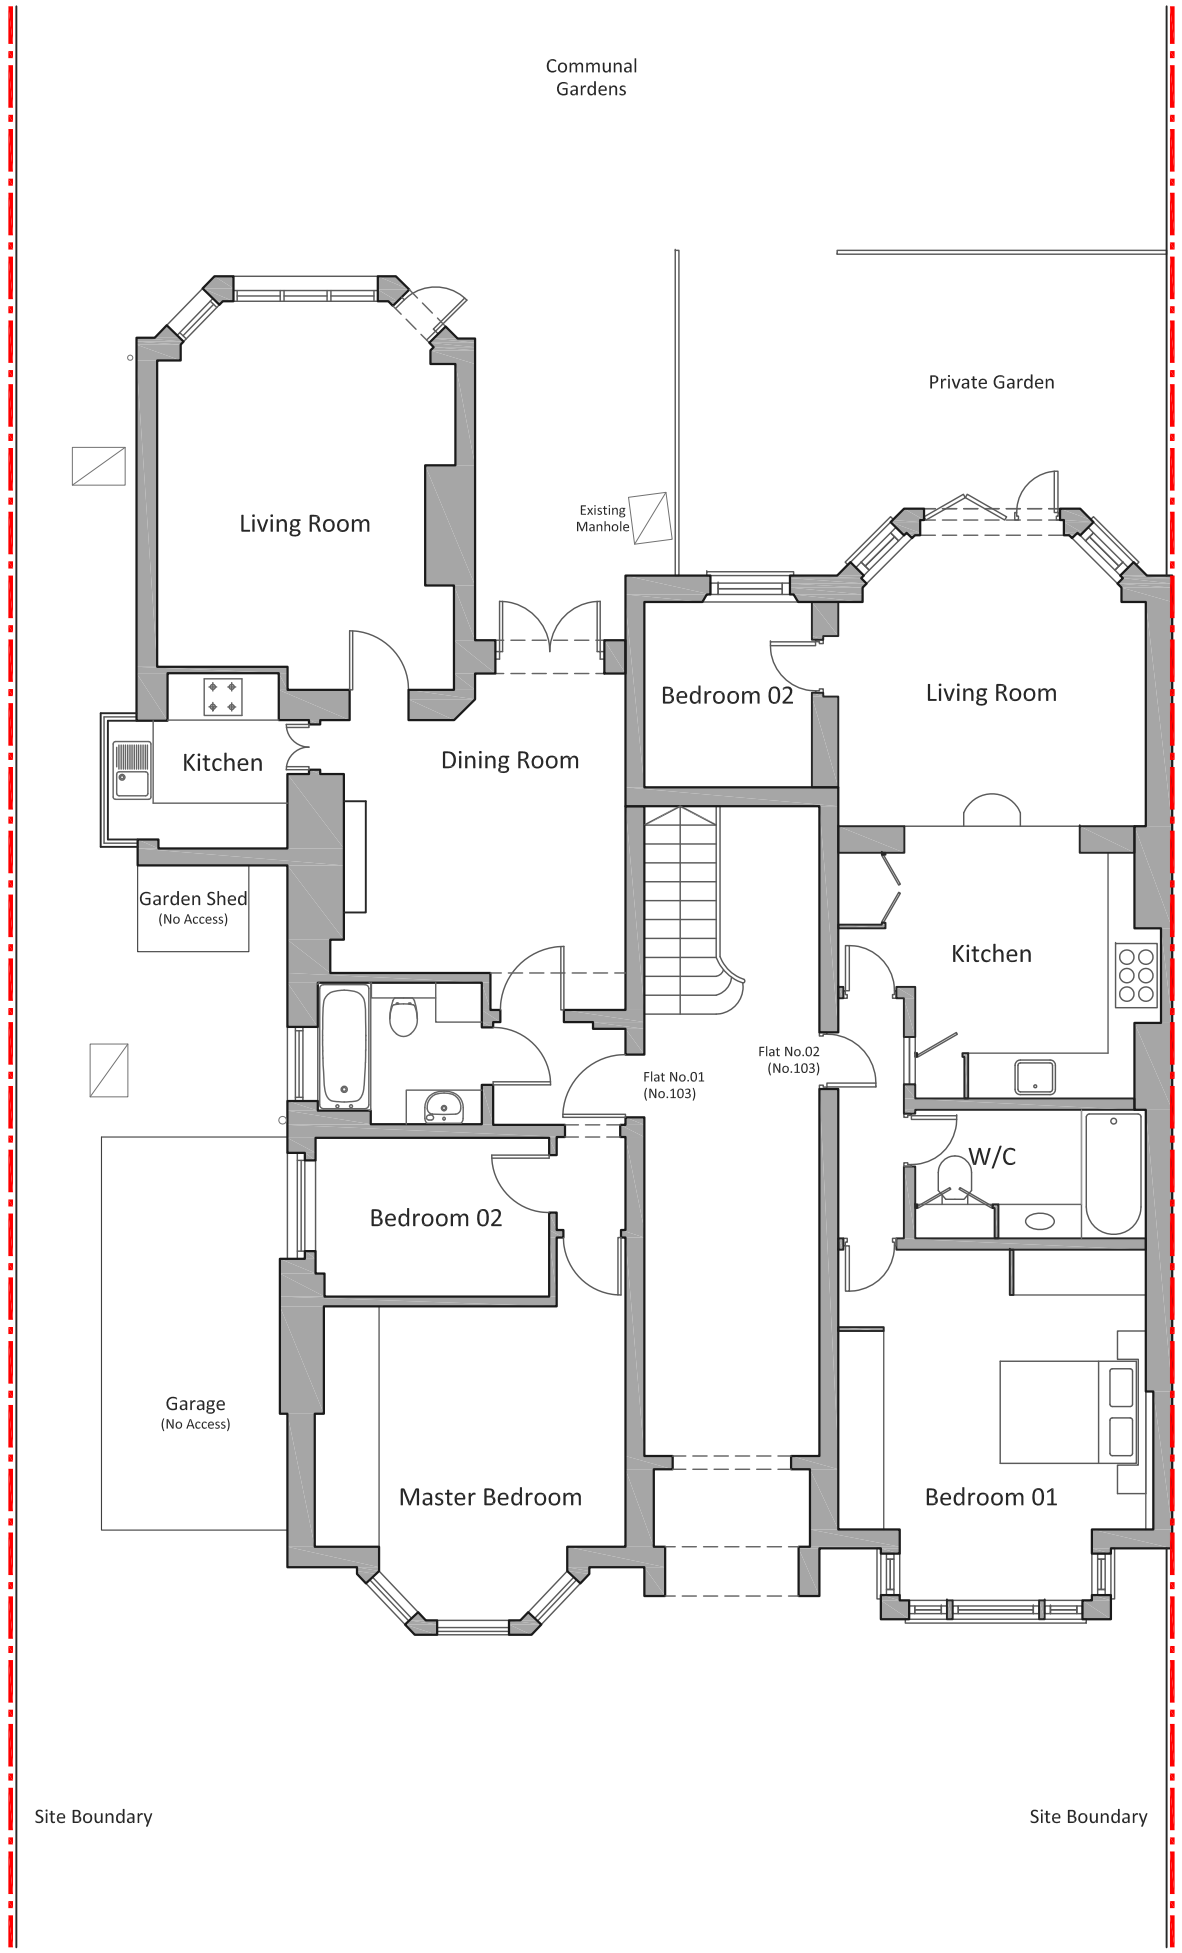

GROUND FLOOR PLAN AS EXISTING - 1:100@A3

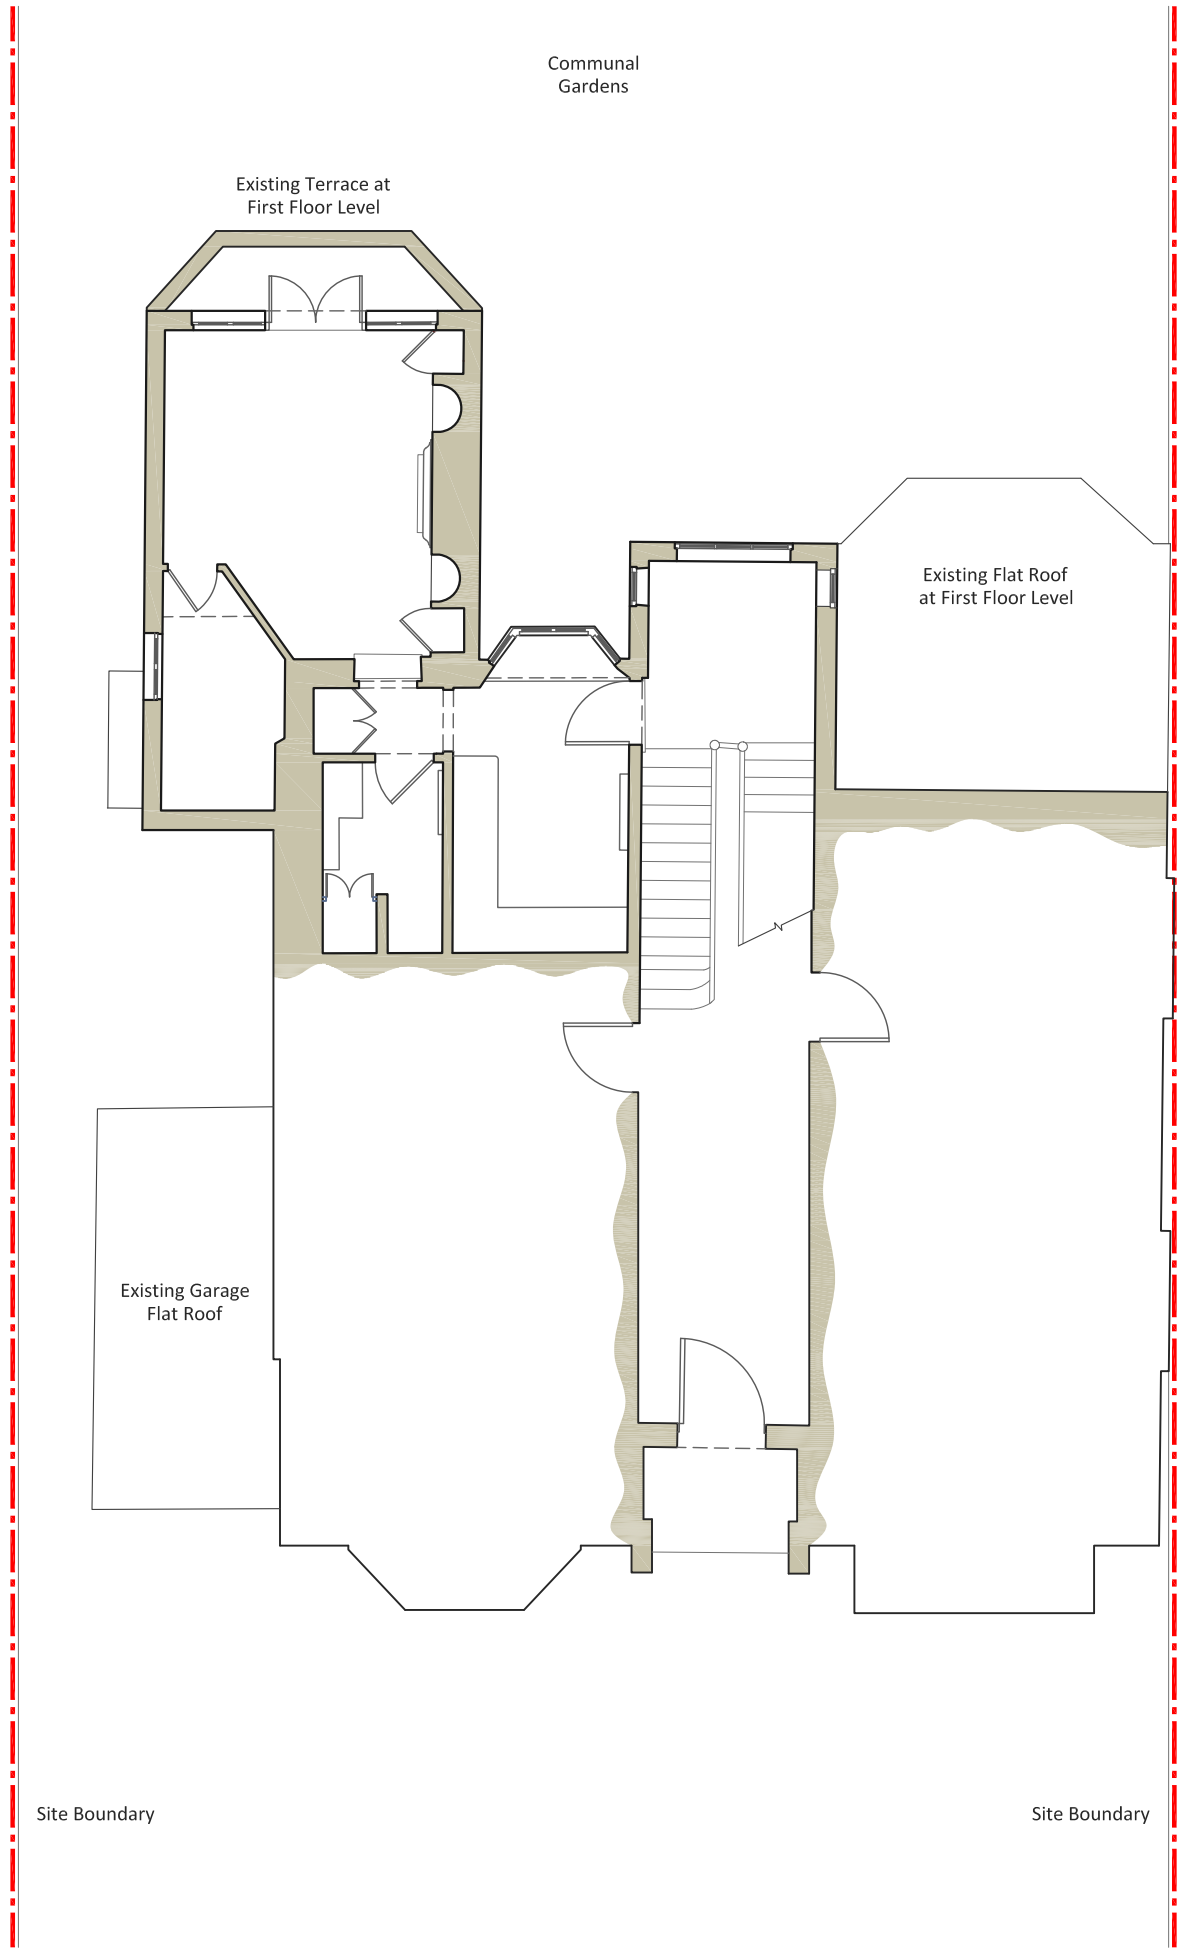

FIRST FLOOR PLAN AS EXISTING - 1:100@A3

0 1m 2m 3m 4m 5m

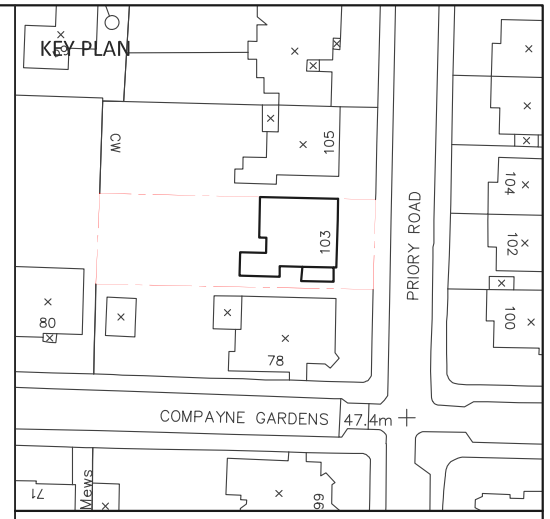

GENERAL NOTES

1. Do not scale this drawing for Construction purposes.
2. All dimensions in this dwg. are metric.
3. This drawing & all other drawings & schedules,specifications, details etc. relating to this project are copyright of PMArchitects LTD.
4. This drawing shall be read in strict conjunction with all other relevant architects' structural engineer's & services engineer's drawings, calcualtions, details & specifications.
5. The contractor shall check all dimensions & setting out information on this or other related drawings prior to placing work in hand. Any errors or discrepancies between documents shall be reported to the architect & seek clarification.
6. All proprietory products shall be used & fixed in strict accordance with manufacturers' printed recommendations, notes, specifications etc.
7. Only drawings stamped "ISSUED FOR CONSTRUCTION"shall be used on site.

N

©PMArchitects Ltd

Rev. No.	Date	Description	Chk.
-	-	-	-

Drawing Title
PROPOSED SINGLE STOREY REAR EXTENSION
GROUND AND FIRST FLOOR PLAN AS EXISTING

Client
TANEK AMIN

Job Title
103 PRIORY ROAD, WEST
HAMPSTEAD, LONDON NW6 3NN

Originator/Author
pma
Chartered Architects
P O BOX 1034 WEMBLEY
MIDDLESEX HA0 9GY

Status:	Drawn By:	Issue Date:
TOWN PLANNING	RS	01.05.2015
Scale: 1:100@A3	Checked By: NP	Drawn Date: 01.05.2015

PM	A	Job Number: 103PR	Drwg No: 1002	Rev: 0

Copyright PMArchitects Ltd \ 2012