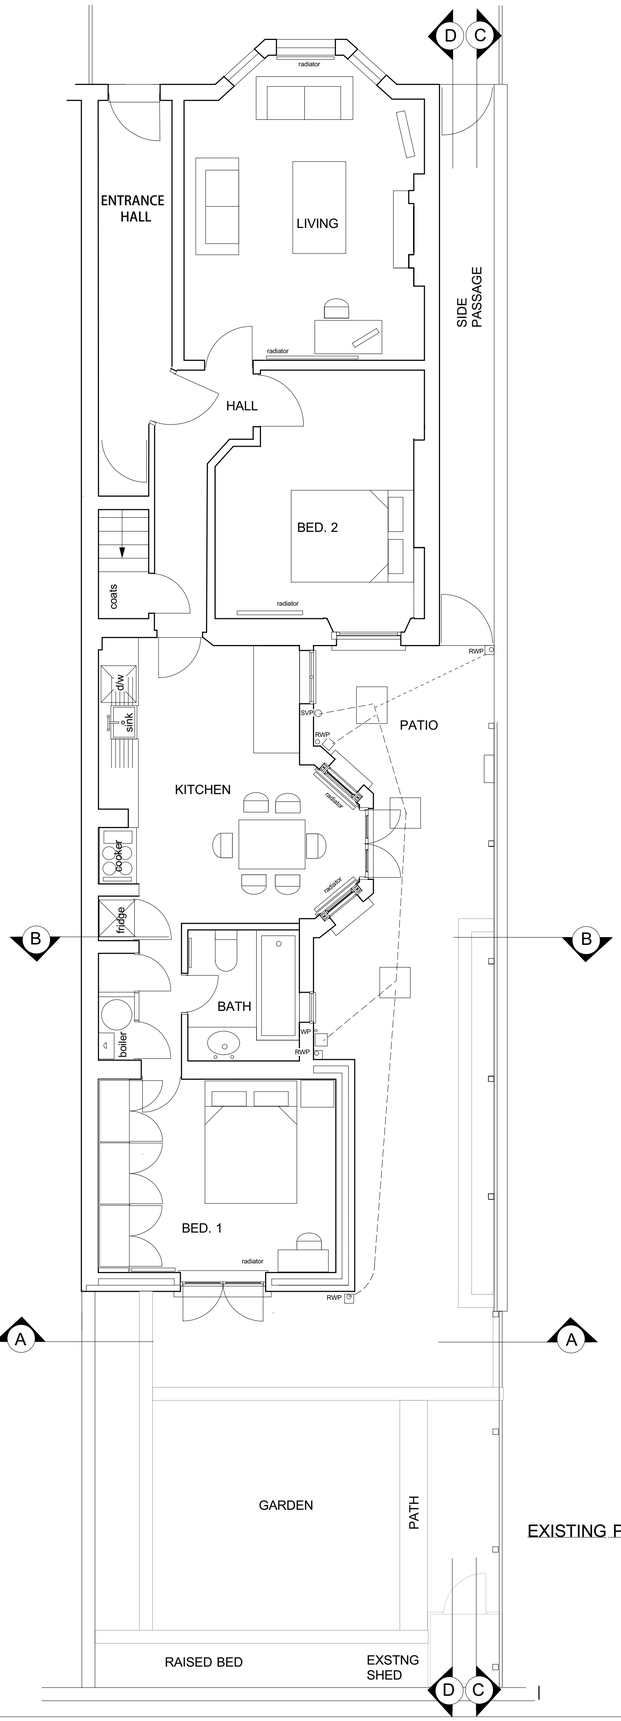

EXISTING PLAN

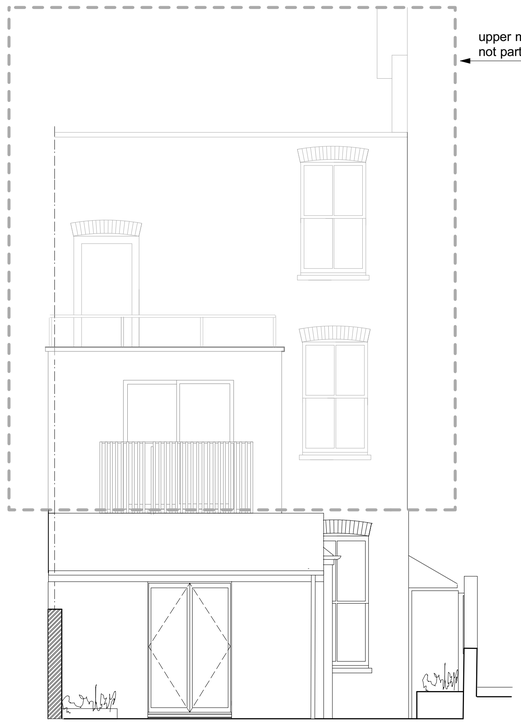

EXISTING SECTION AA:

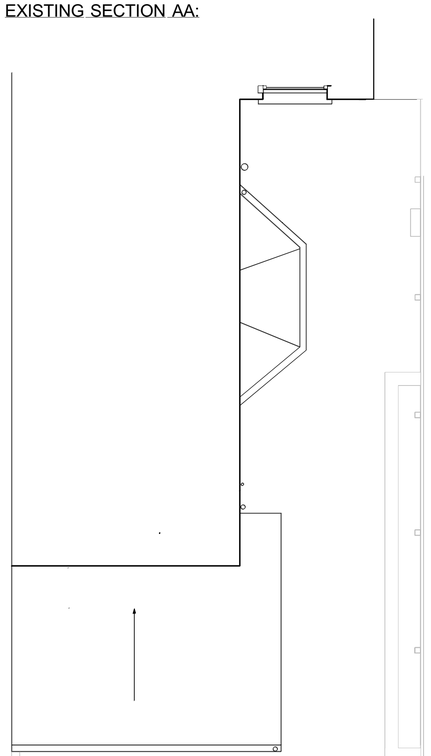

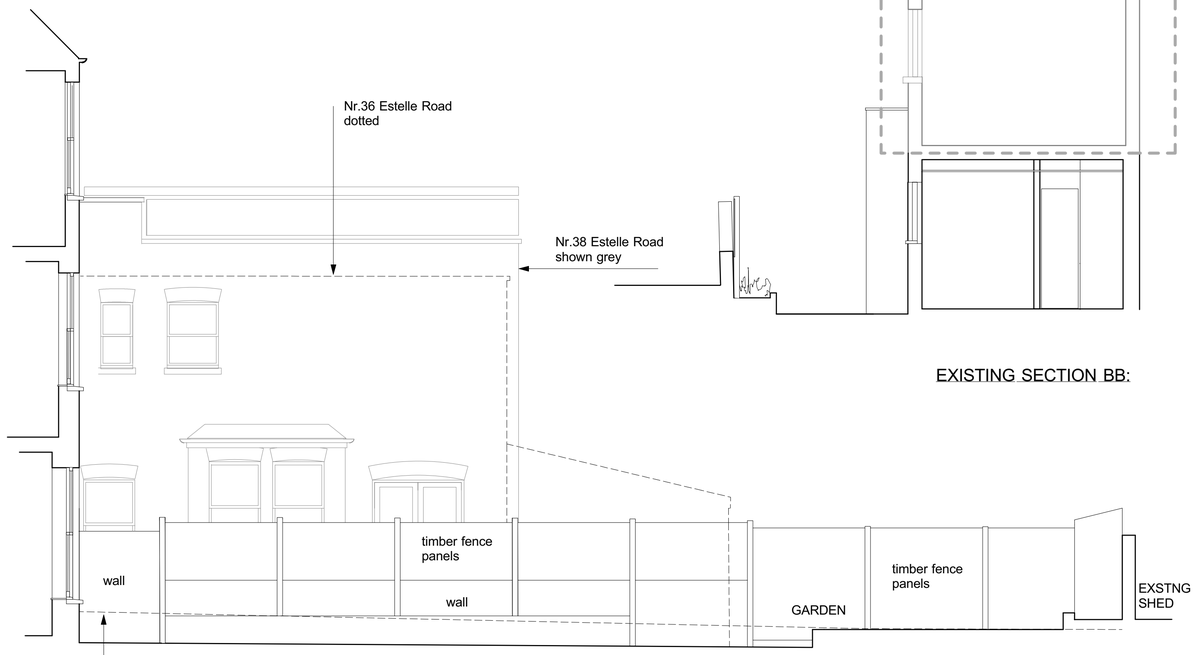

EXISTING ROOF PLAN

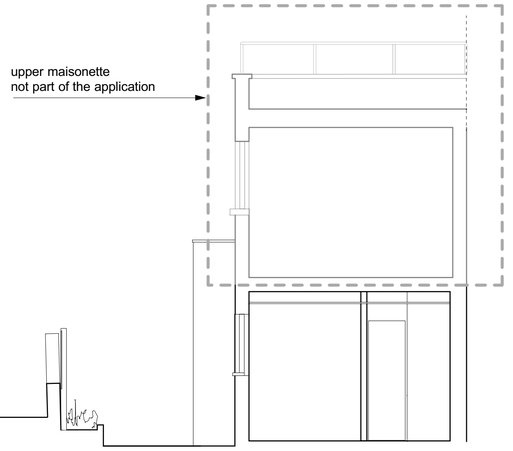

EXISTING SECTION BB:

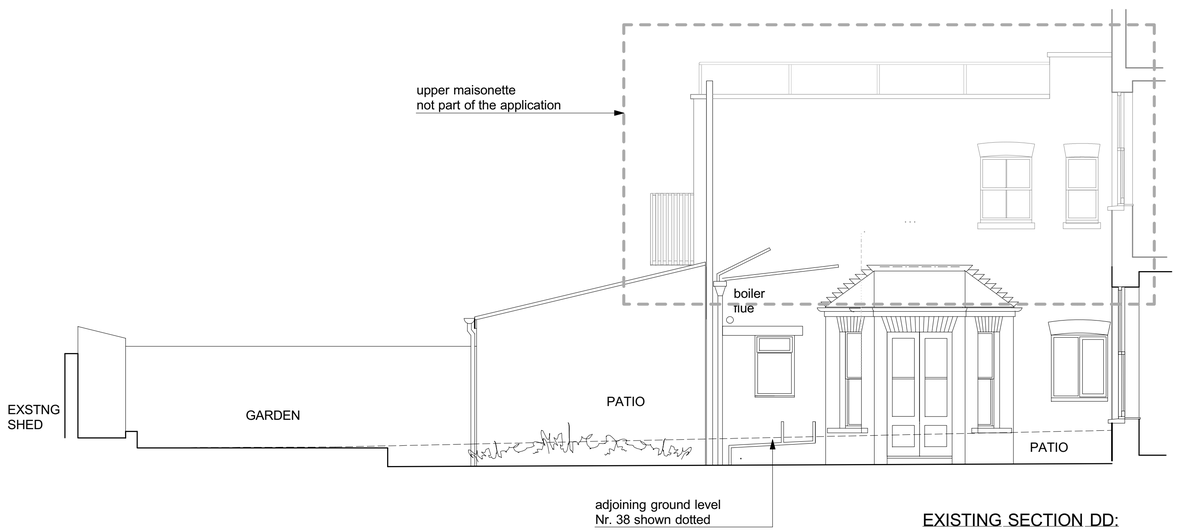

EXISTING SECTION CC:

EXISTING SECTION DD:

Date	Rev.	No.
20-03-15	ROOF PLAN ADDED	B
17-02-15	RETAIN BOUNDARY FENCE AND WALL, NEW 215MM BRICK PARTY WALL	A

N

SCALE: 1:50 @ A1	DATE: 20-03-15	DRAWN: PL

JOB: GROUND FLOOR FLAT
36A ESTELLE ROAD NW3

TITLE: EXISTING LAYOUT

4E REGENERATION PRACTICE
HUGUENOT PLACE, HENEAGE
TREET,LONDON,UK. E15LN
EL:+44(0)20 72476520
WW.REGENERATION.CO.UK

621.PA-101

REV: B