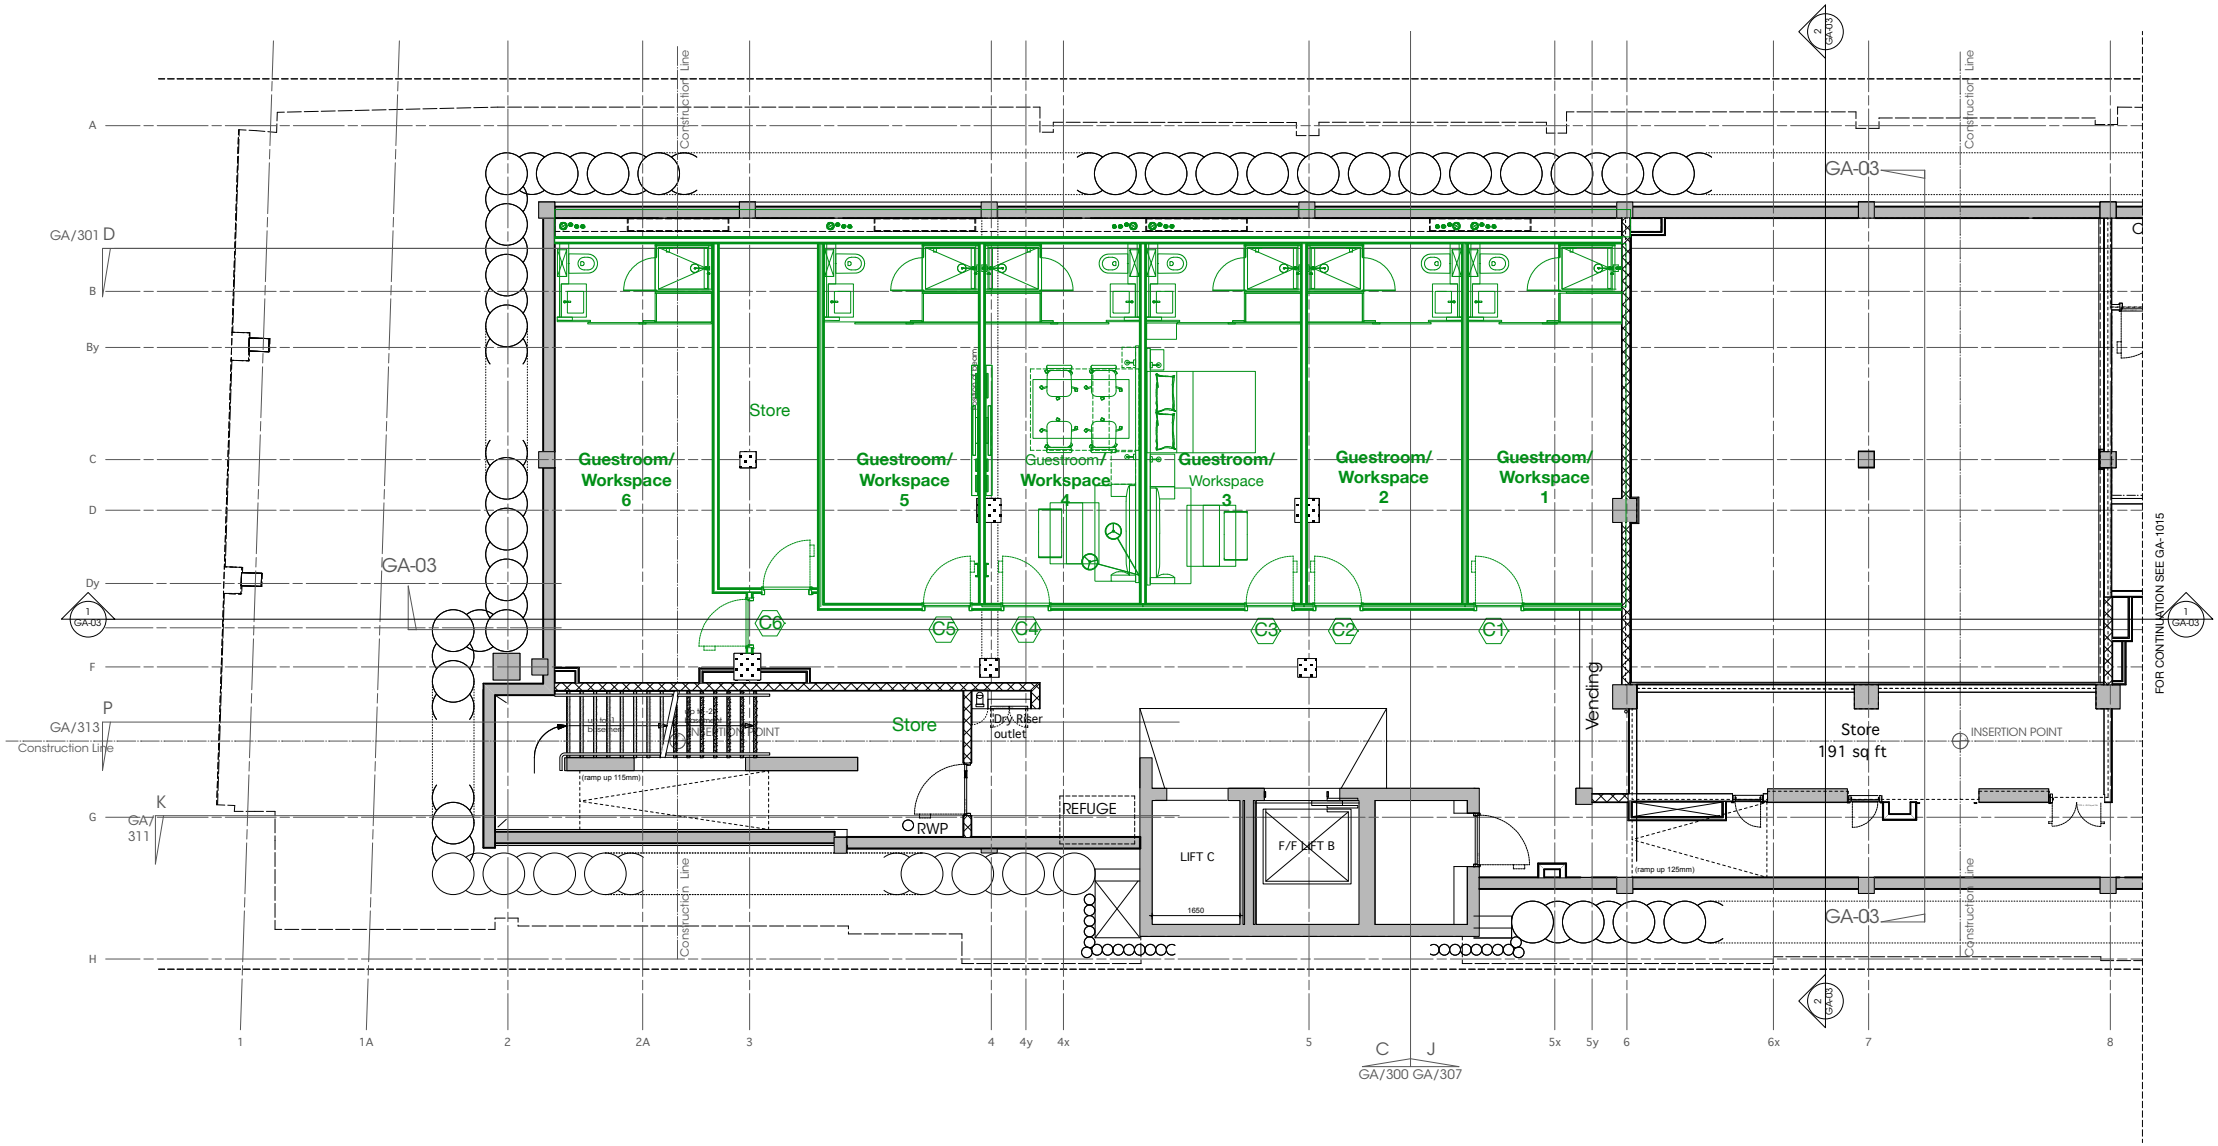

SCALE: (METRES) 0 0.5 1 2 3 4 5 10

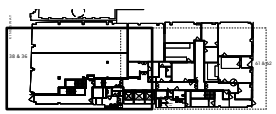

Drawing based on survey by Plowman & Craven Position of structural elements for guidance only; exact location and sizes to be verified in field.

All rights for the drawings designs and details as shown are reserved to David Sparrow Architects Ltd. No use is to be made of these or any other drawings designs or details reproduced copied or exploited in any way without the express written permission of David Sparrow Architects

This drawing is not to be scaled. All dimensions are to be checked and verified on site. All errors and discrepencies are to be reported to David Sparrow Architects

Construction/User	Hotel	Residential (42 Kingsway)
	R	
	10	
	9	R
	8	6
	7	5
	6	4
	5	3
	4	2
	3	1
	2	Mezzanine
Ground Level	0	0
	-1	-1
	-2	
	-3	

Revisions

Client: Kingsway LIF Holdings Ltd.

Project: 15001 CQ LIF Basement Bedrooms

Drawing: Proposed Level -2 Basement Floor Plan

Scale: 1:50 @ A1

Drawing number: 15001-GA-002

DAVID SPARROW
CHARTERED ARCHITECT
Athelstan, Long Lane
Heronsgate
Rickmansworth
Hertfordshire WD3 5BT
T 07739177025
daveonthecloud
@icloud.com