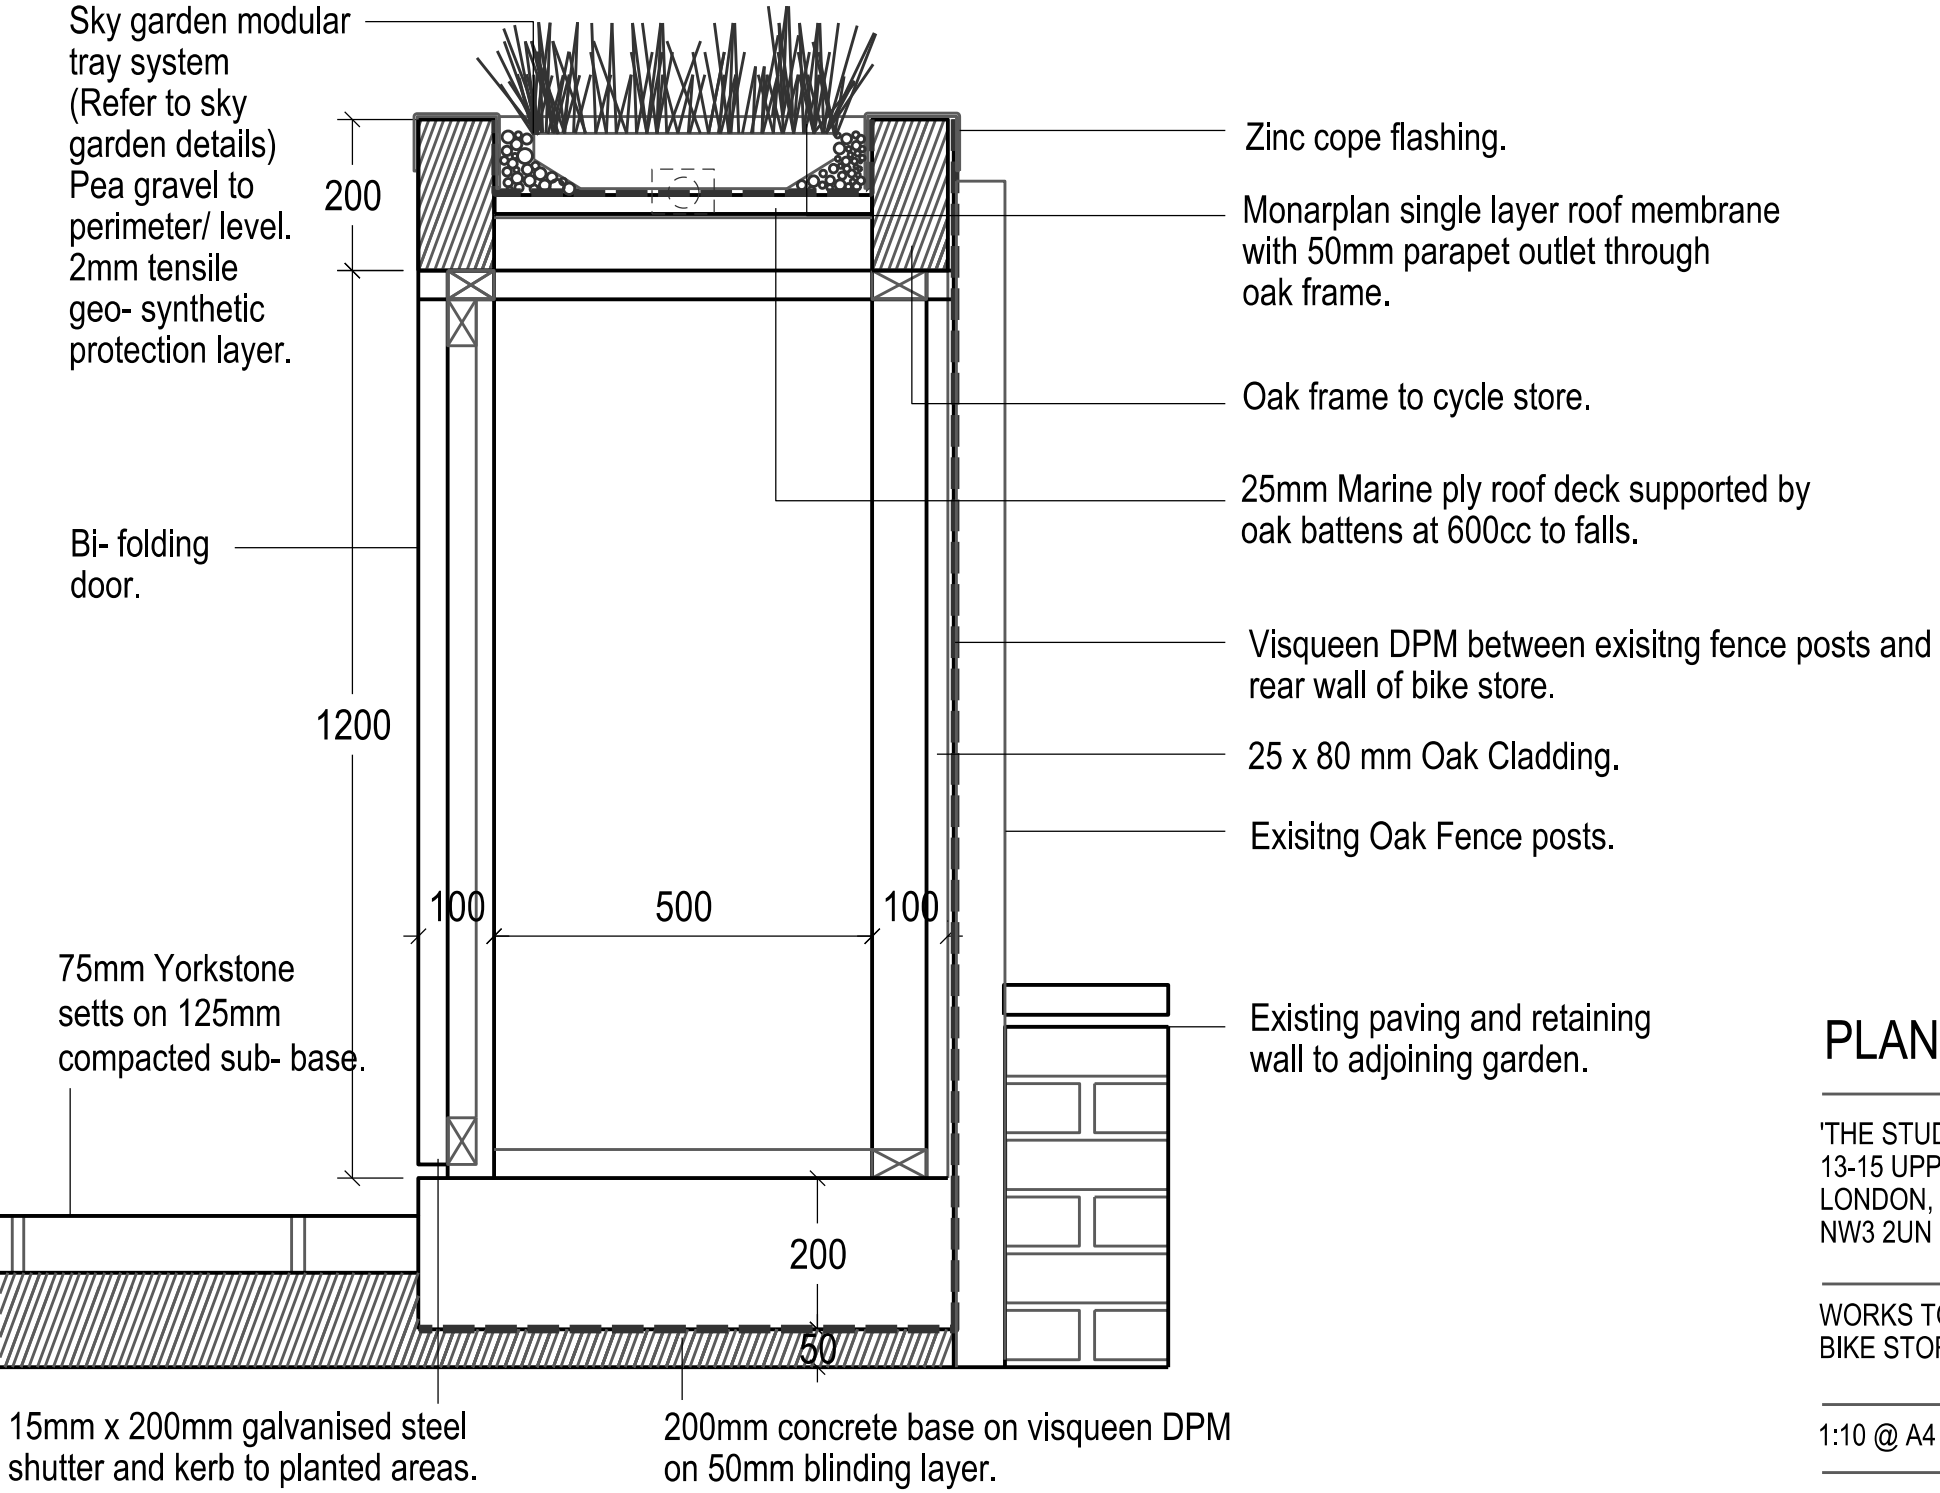

PLANNING

'THE STUDIO IN- BETWEEN'
13-15 UPPER PARK ROAD,
LONDON,
NW3 2UN

WORKS TO FRONT GARDEN -
BIKE STORE DETAIL - 009

1:10 @ A4 MAY 2015