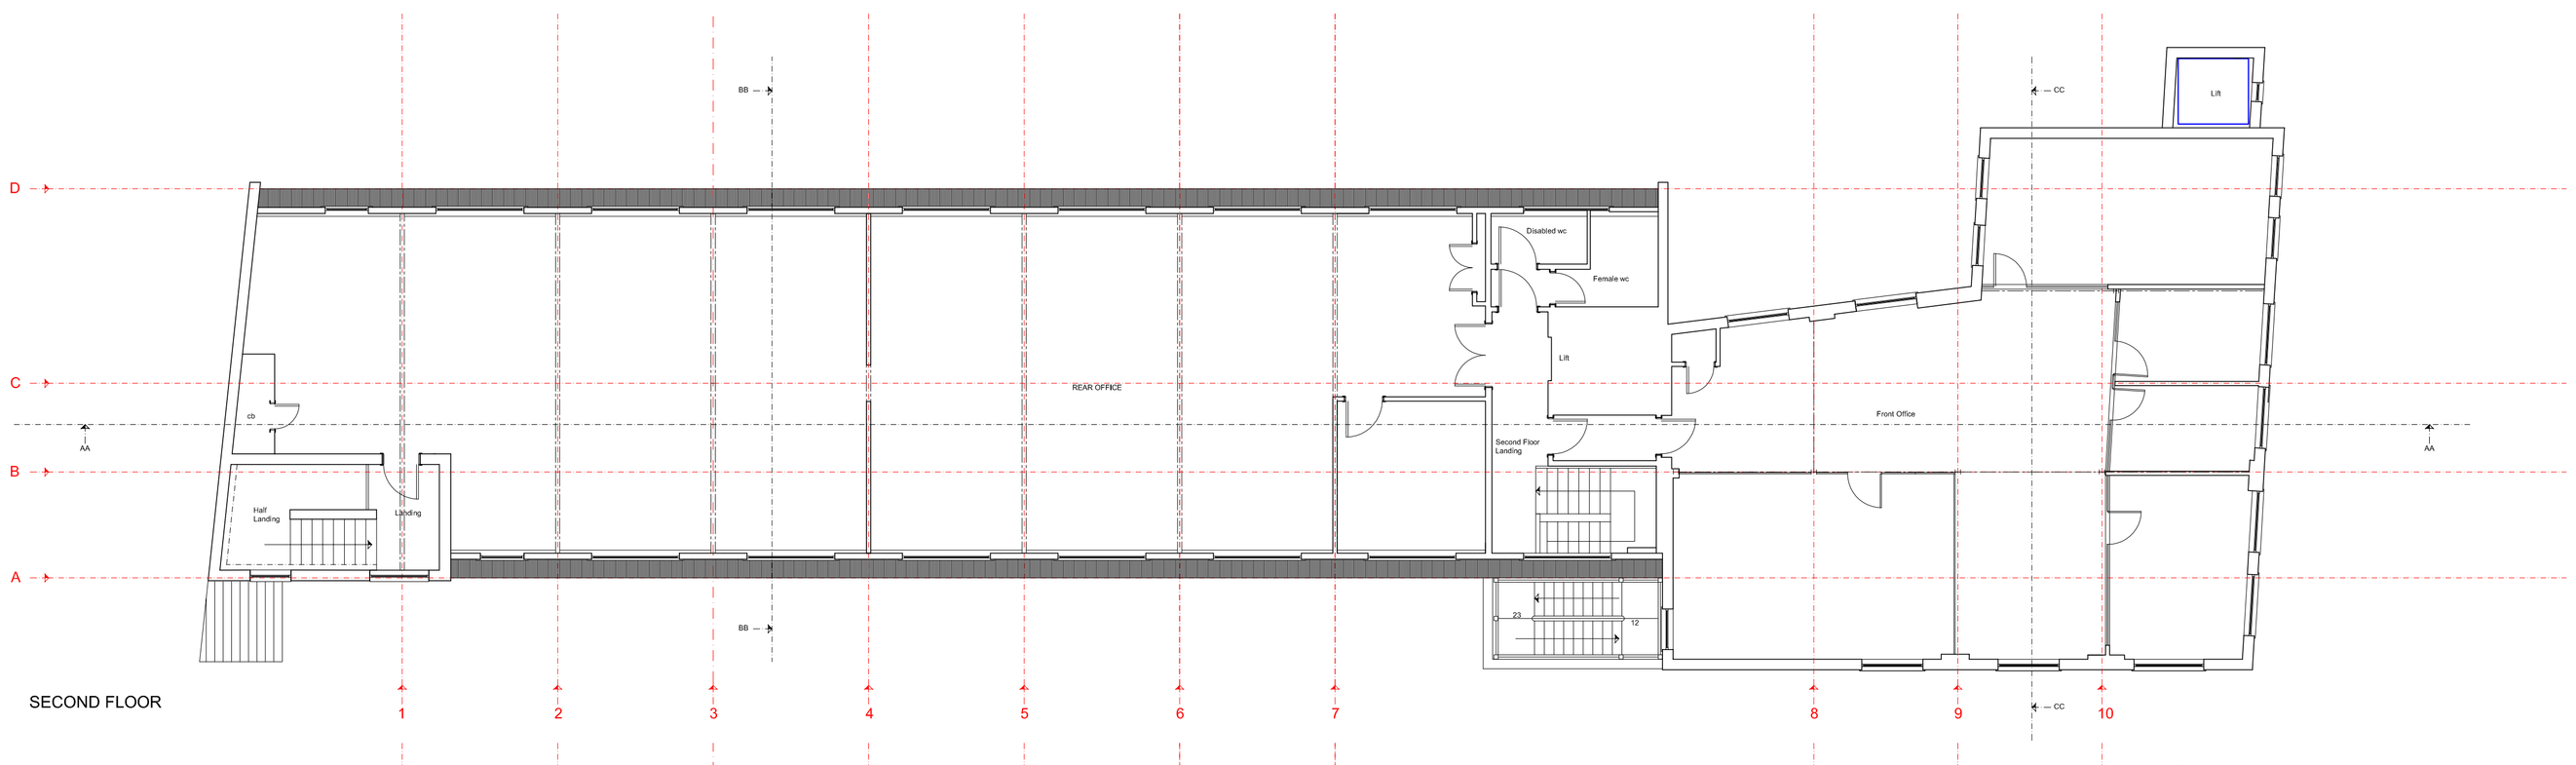

SECOND FLOOR

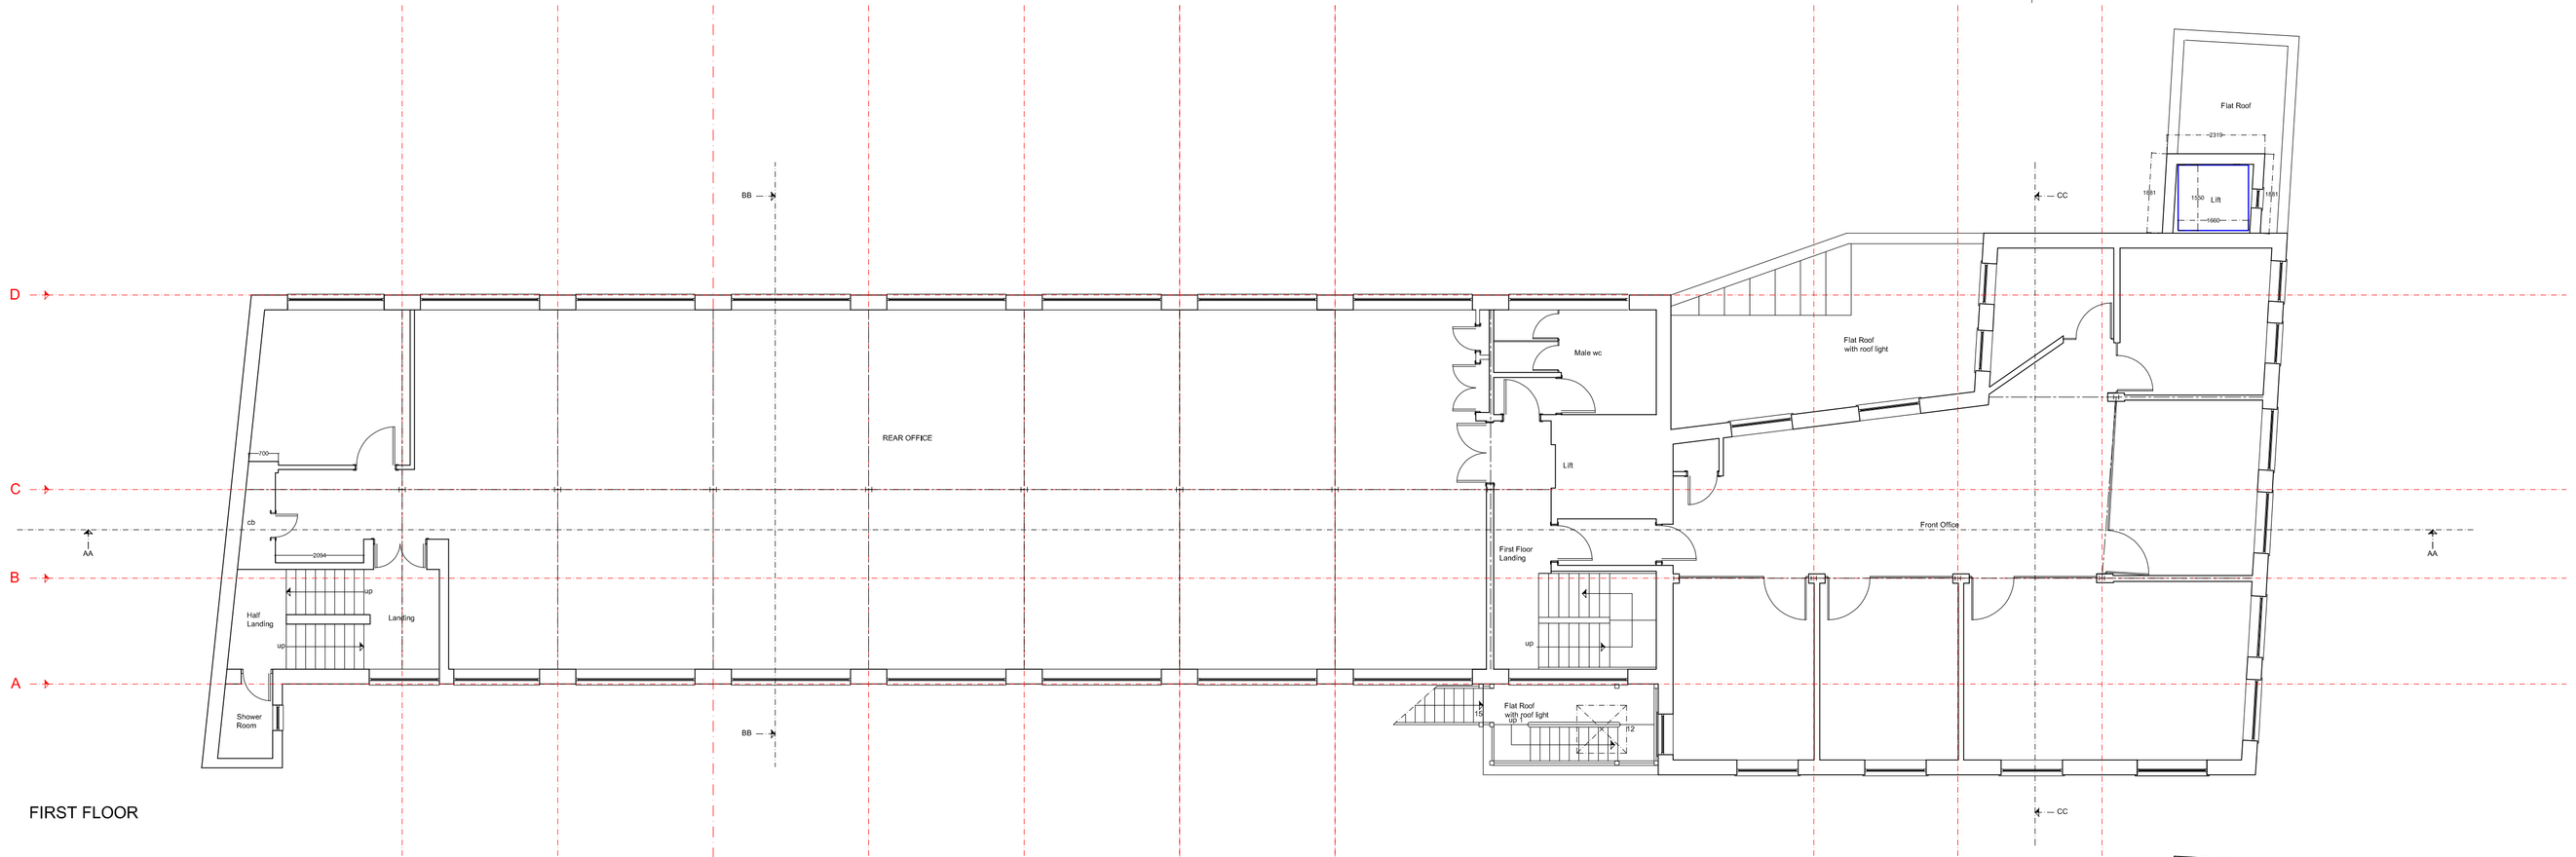

FIRST FLOOR

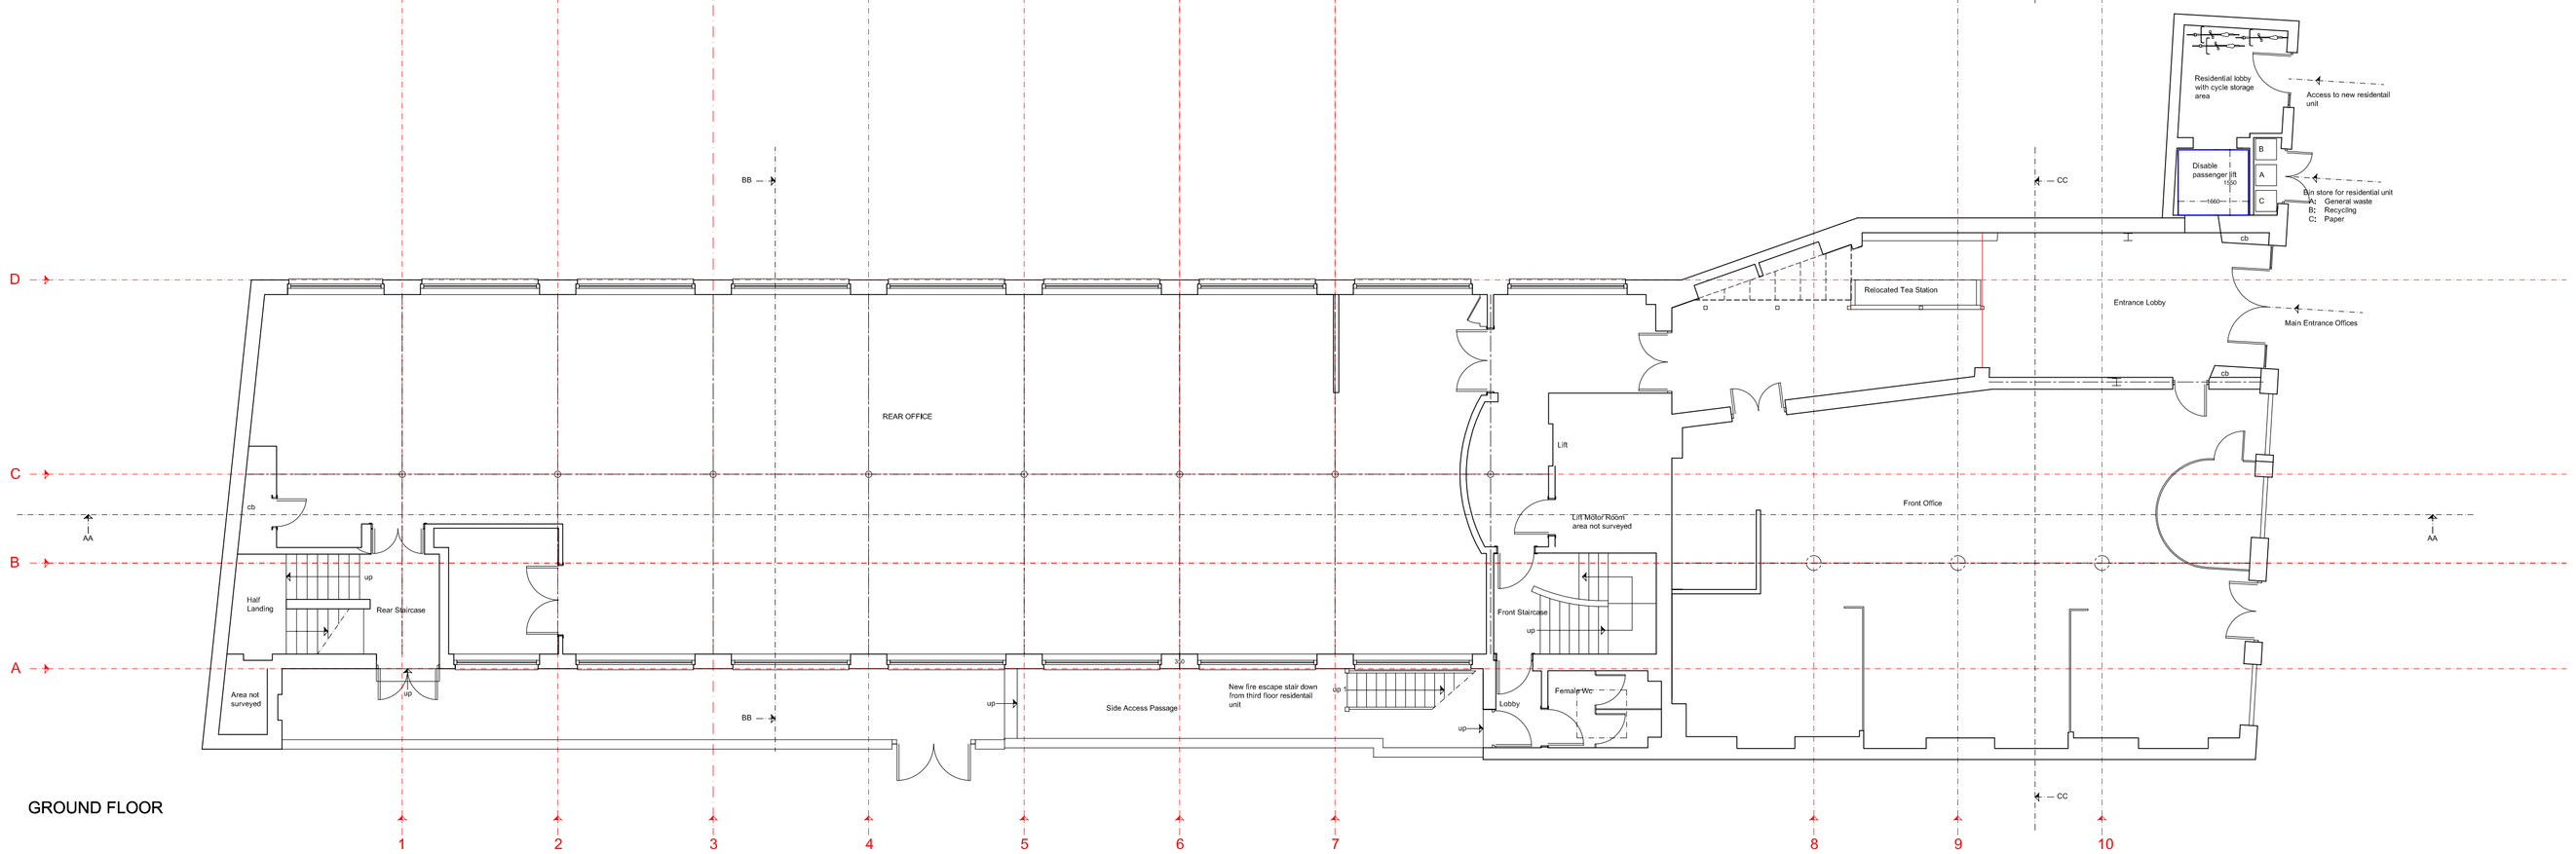

GROUND FLOOR

Figured dimensions only to be taken from this drawing.
Any errors or omissions to be reported to the architect.

NORTH

0 500 1000 2000 3000 4000 5000 6000 7000 8000 9000 10000mm
Scale Bar

A	Set back planning revisions	7.05.15	MJA

client :

ASANDK

drawing title :

PROPOSED FLOOR PLANS
GROUND TO SECOND FLOOR

property :

5-6 UNDERHILL STREET
LONDON NW1 7HS

AVIS APPLETON & ASSOCIATES
11 Barmouth Road
Wandsworth
London SW18 2DT
t: 0208 877 9170
e: post@avisappleton.com

scale : A1 @ 1.100 or A3 @ 1.200
date : 14.10.2014
drawing number : 14.8396.05A
drawn by : MJA

Copyright retained by the AVIS APPLETON & ASSOCIATES LTD