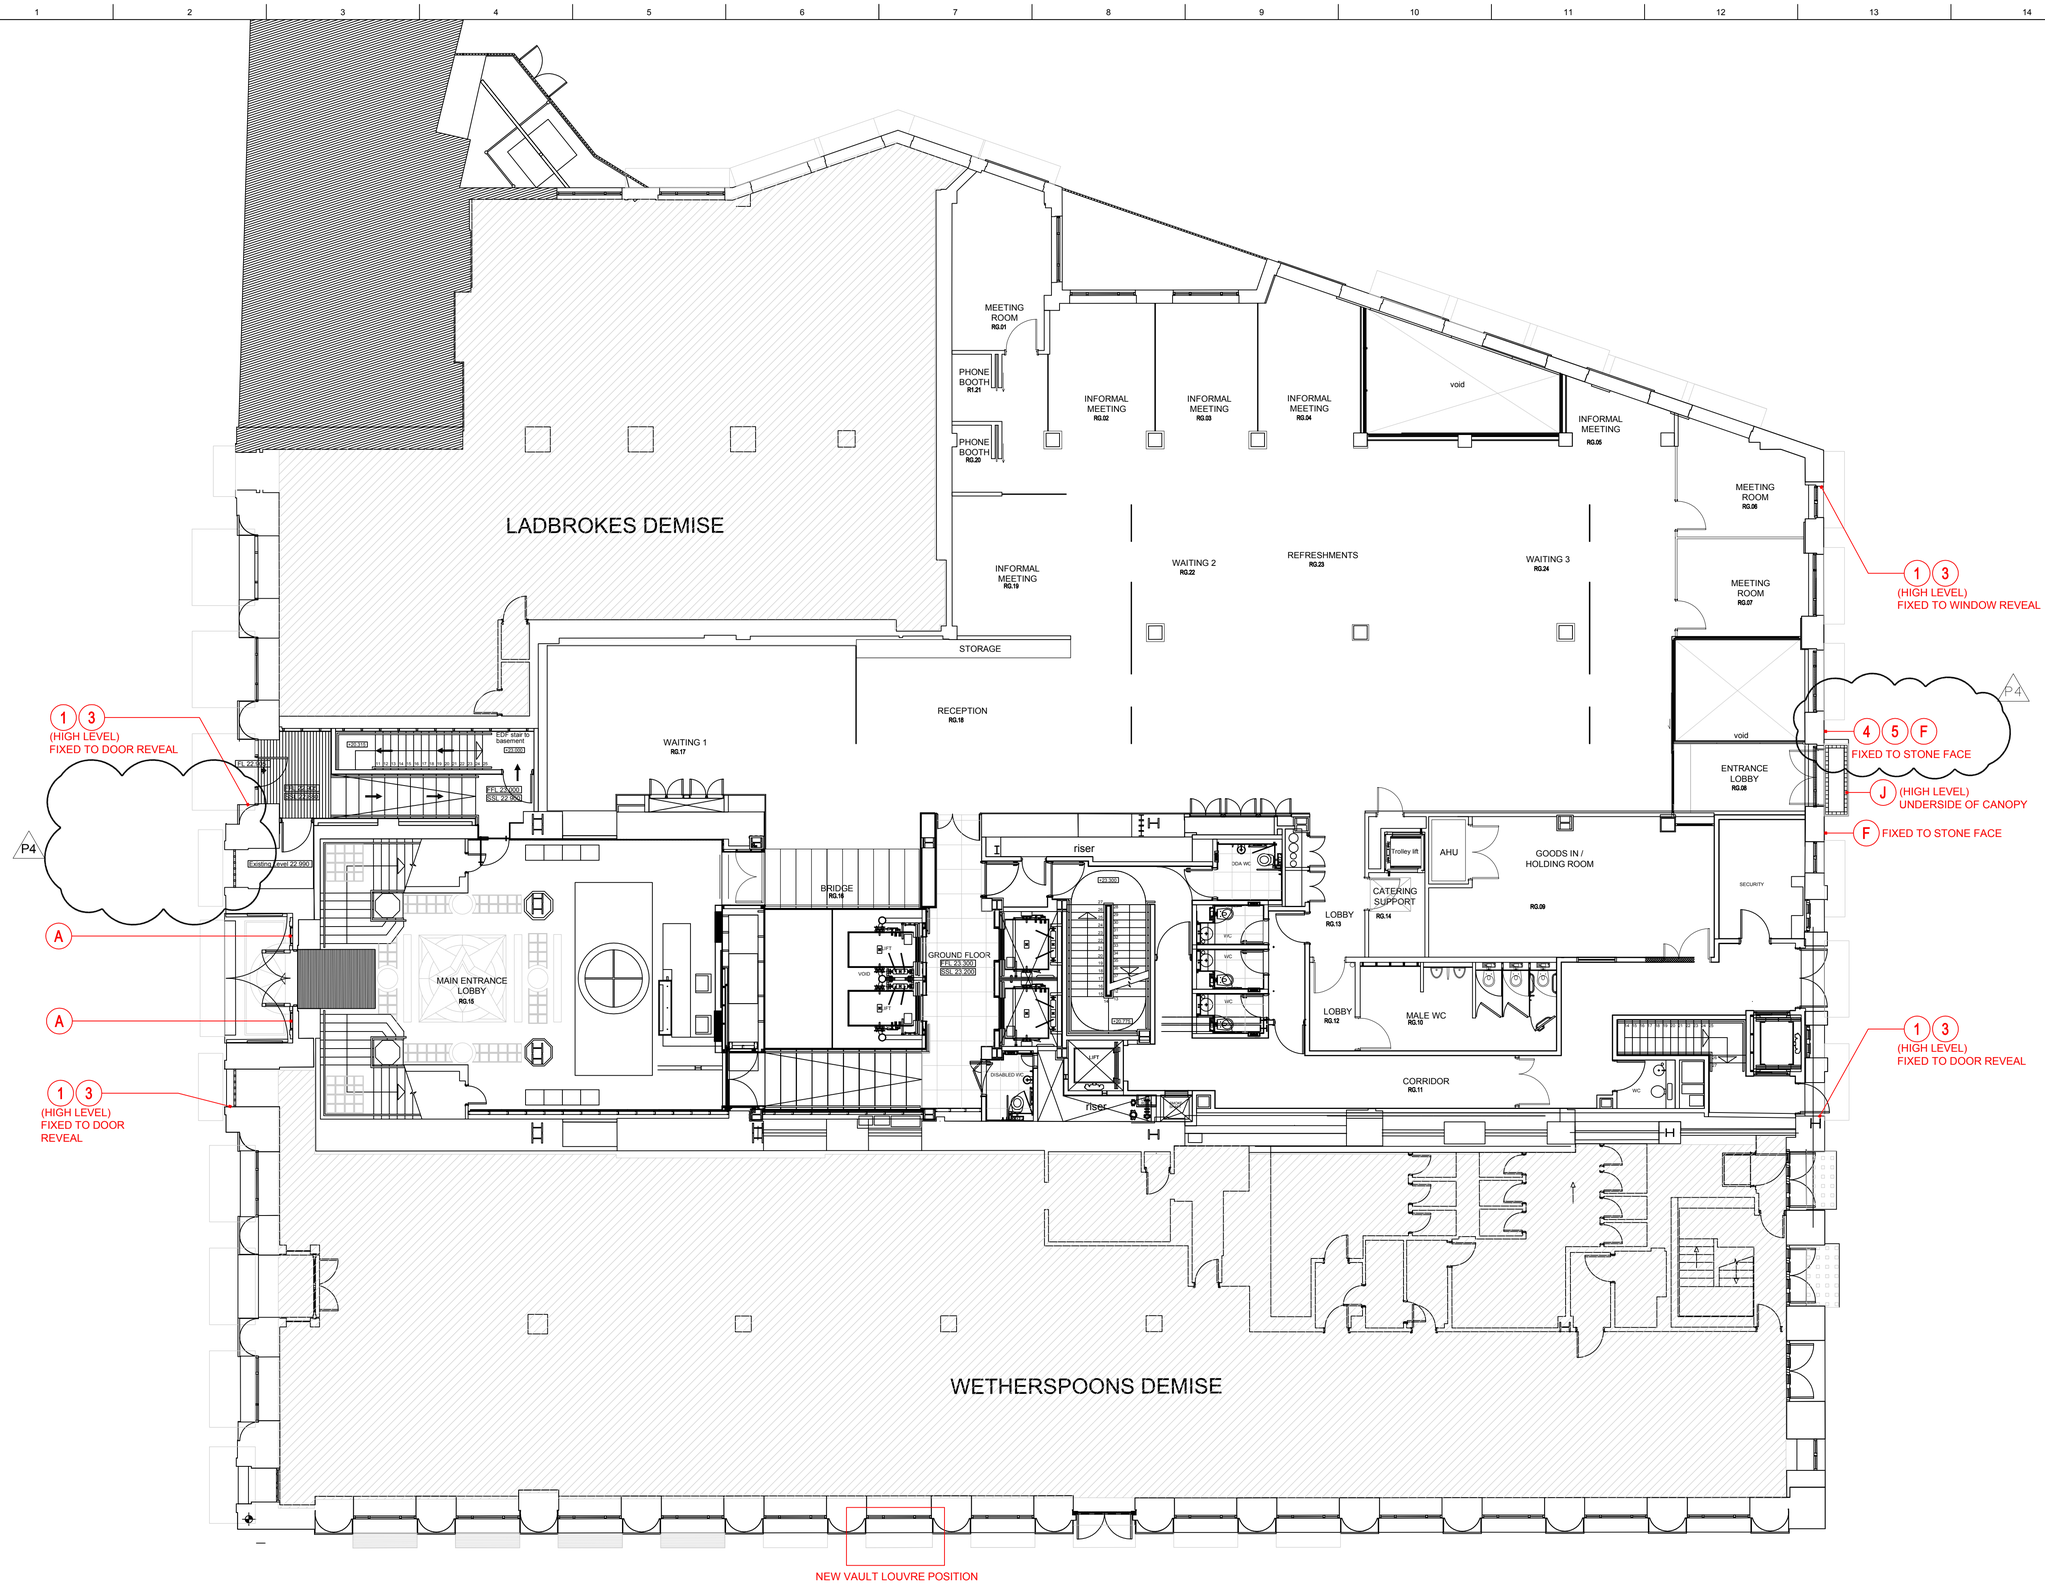

CLIENT

STRUCTURAL ENGINEER

SERVICES ENGINEER

CONSULTANT

KEY PLAN

NOTES:

DO NOT SCALE. FIGURED DIMENSIONS ONLY TO BE TAKEN FROM THIS DRAWING. CHECK DIMENSIONS ON SITE AND REPORT DISCREPANCIES TO THE ARCHITECT.

THIS DRAWING IS PROTECTED BY COPYRIGHT.

ALL AREAS HAVE BEEN MEASURED FROM CURRENT DRAWINGS. THEY MAY VARY BECAUSE OF (EG) SURVEY, DESIGN DEVELOPMENT, CONSTRUCTION TOLERANCES, STATUTORY REQUIREMENTS OR RE-DEFINITION OF THE AREAS TO BE MEASURED.

KEYNOTE:

1 — HD Bullet Camera (BX600) with standard lens, remote zoom and focus

2 — Dennard 2010/2015 Camera Housings

3 — VARIO IP PoE i4: fully IP controllable Infra-Red lighting designed for CCTV and security installations

4 — GALLAGHER T-Series Readers, access control card reader

5 — Video door entry intercom panel

A — New signage with white lettering onto panel painted to match listed door surround

F — New signage refer to drawing D0210

J — Led lighting strip in canopy

No.	Date	Comment	Drawn	Chk'd
P4	12.05.15	CCTV Signage omitted to main entrance.	hd	KL
P3	24.04.15	Notes added.	hd	KL
P2	22.04.15	Signage and cctv locations revised.	hd	KL
P1	24.02.15	PRELIMINARY ISSUE	EG	KL

Revisions

Issue Status

PRELIMINARY

tp bennett
architecture
interiors
planning

One America Street London SE1 0NE UK +44 (0) 20 7208 2000 www.tpbennett.com

Project

Mishcon de Reya
Africa House

Drawing Title

Ground Floor Proposal Plan
External Signage
CCTV and vault grille

Drawn	Date	Scale @ A1	Alt. Ref.
eg	10.02.2015	1:100	--

tp bennett Project No.	Drawing Number	Rev
R7046	D 0500	P4

©

PLOTTED FILE: \\SRVRADIUMDATASTORE\ACTIVE PROJECTS\STRATEGY\R7046 MISHCON REYA\CAD\ACTIVE\DR7046D0500.DWG
PLOT TIME: 12.05.2015 4:07 PM