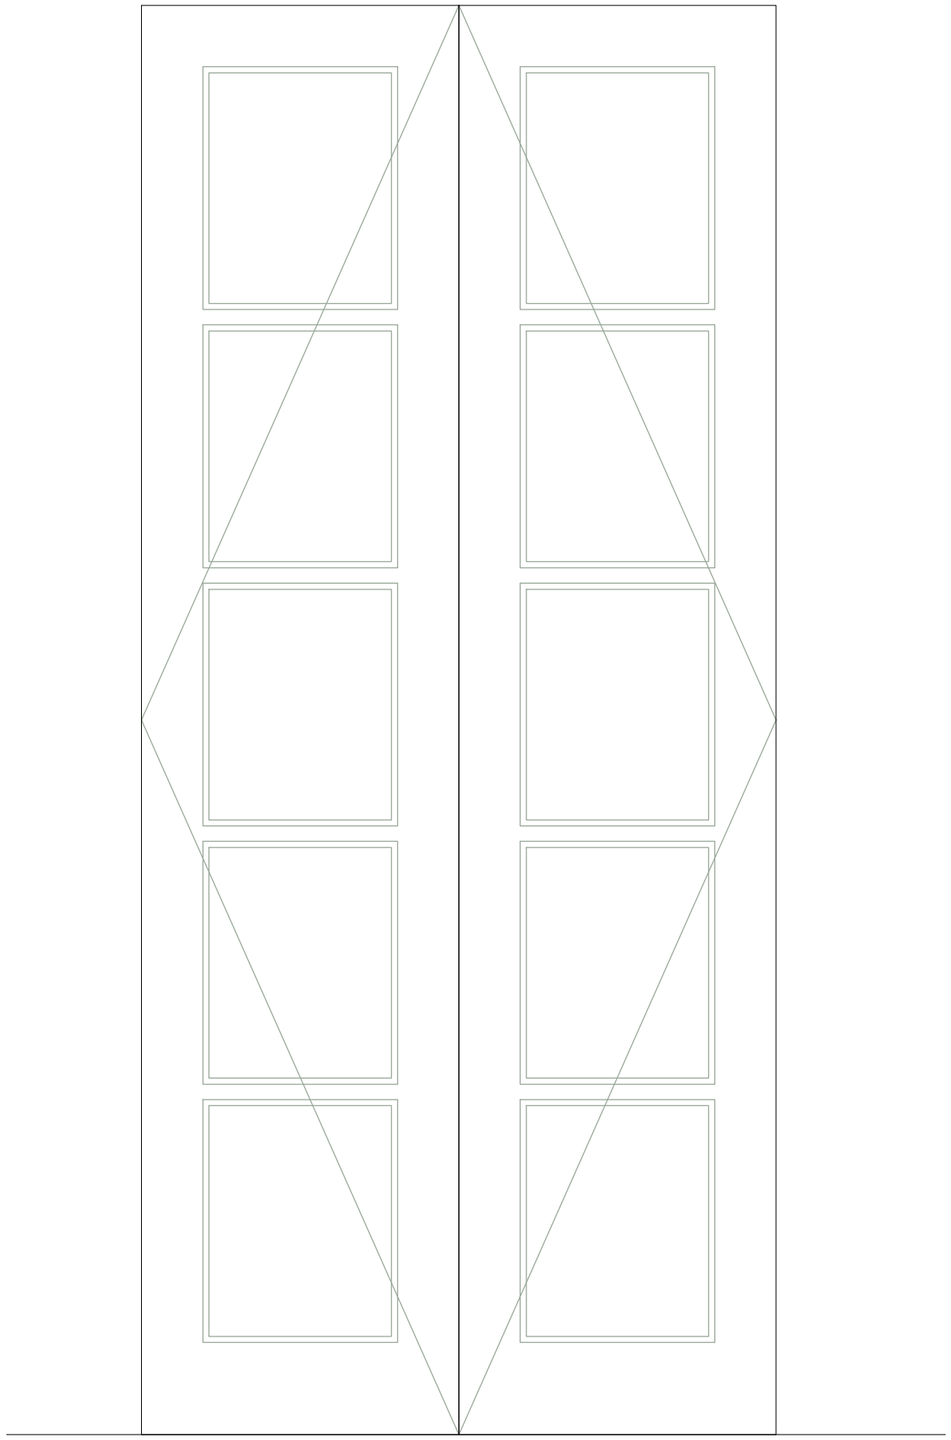

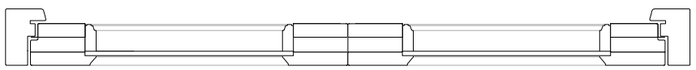

Section detail for door

D7, D15

© John Rowe-Parr Architects.
Copyrights reserved.

notes

Use figured dimensions only.
Do not scale from this drawing.
All levels and dimension to be checked on site by contractor. Any discrepancy to be verified by the Architect before proceeding.
Drawing to be read in conjunction with all relevant JRPA drawings and specification clauses.
The Contractor and relevant fabricated products to be built to current British and European Standards.
This drawing must not be used for Land Transfer unless stated as 'Conveyance'.

This drawing and its subject matter are the confidential property of John Rowe-Parr Architects and shall not be copied, reproduced, used or disclosed to others without the prior written authority of John Rowe-Parr Architects.

revision notes

-	-	-

FOR APPROVAL

client
Mr & Ms J Rowe-Parr

project
108 St Pancras Way
NW1 9NB

title
Door section

scale
1:10 @ A3

drawn by
MC

date
24th March 2014

drawn by

checked by
jrp

drawing number
797_SPW_218

revision
-

JOHN ROWE-PARR
A R C H I T E C T S

The Studio
Partingdale Lodge, Partingdale Lane

London NW7 1NS
Tel: 020 8349 3345
jrpa@johnroweparr.co.uk