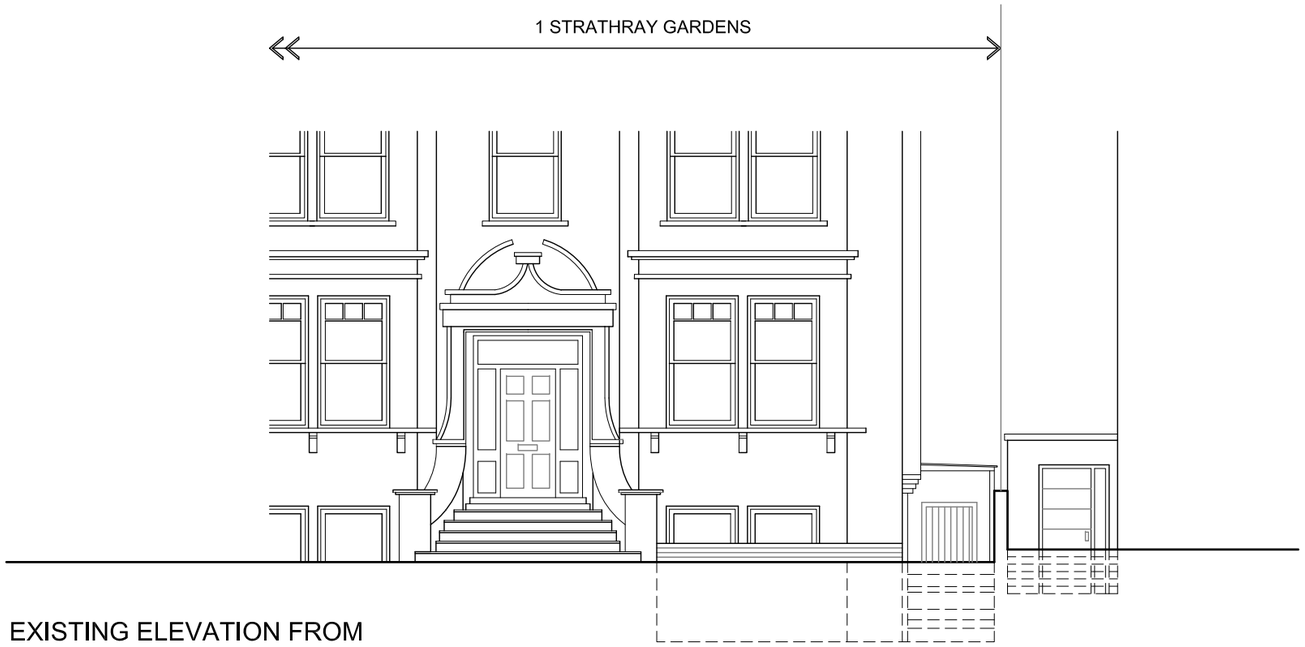

EXISTING ELEVATION FROM
STRATHRAY GARDENS

EXISTING SECTION A-A

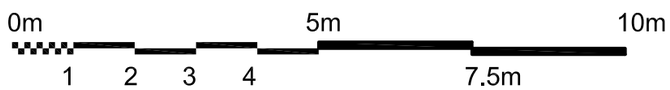

SCALE

All dimensions in mm. Work to figured dimensions only. All dimensions to be checked on site. In event of discrepancy contact architect for clarification prior to proceeding. These drawings are to be read in conjunction with architects, mechanical and electrical engineers and structural engineers drawings, schedules and specifications. All dimensions are to structural faces.

Revision Ref:	Revisions	Date

O C T I V
ARCHITECTURE
DESIGN

HIGHWOOD STUDIOS
13 AYLMER DRIVE
STANMORE
MIDDLESEX
HA7 3EJ

Tel : 020 89540308
Efax : 0870 912 6052
e-mail : info@octiv.co.uk

Client: Professor and Mrs Miller

Project: Flat 1
1 Strathray Gardens
London NW3 4PA

Title: Existing Section and Elevation

Scale: 1:100 @ A3

Drawn:

Date: Apr 2015

Checked:

Drawing No: 500/15/03

Revision: