BETHAM ASSOCIATES ARCHITECTS
105-111 Euston Street, London NW1 2EW
Telephone and facsimile 020 7387 0451

Change of use to flat (1406) at
253 Royal College St NW1 9LU
for Mr & Mrs P Andreou

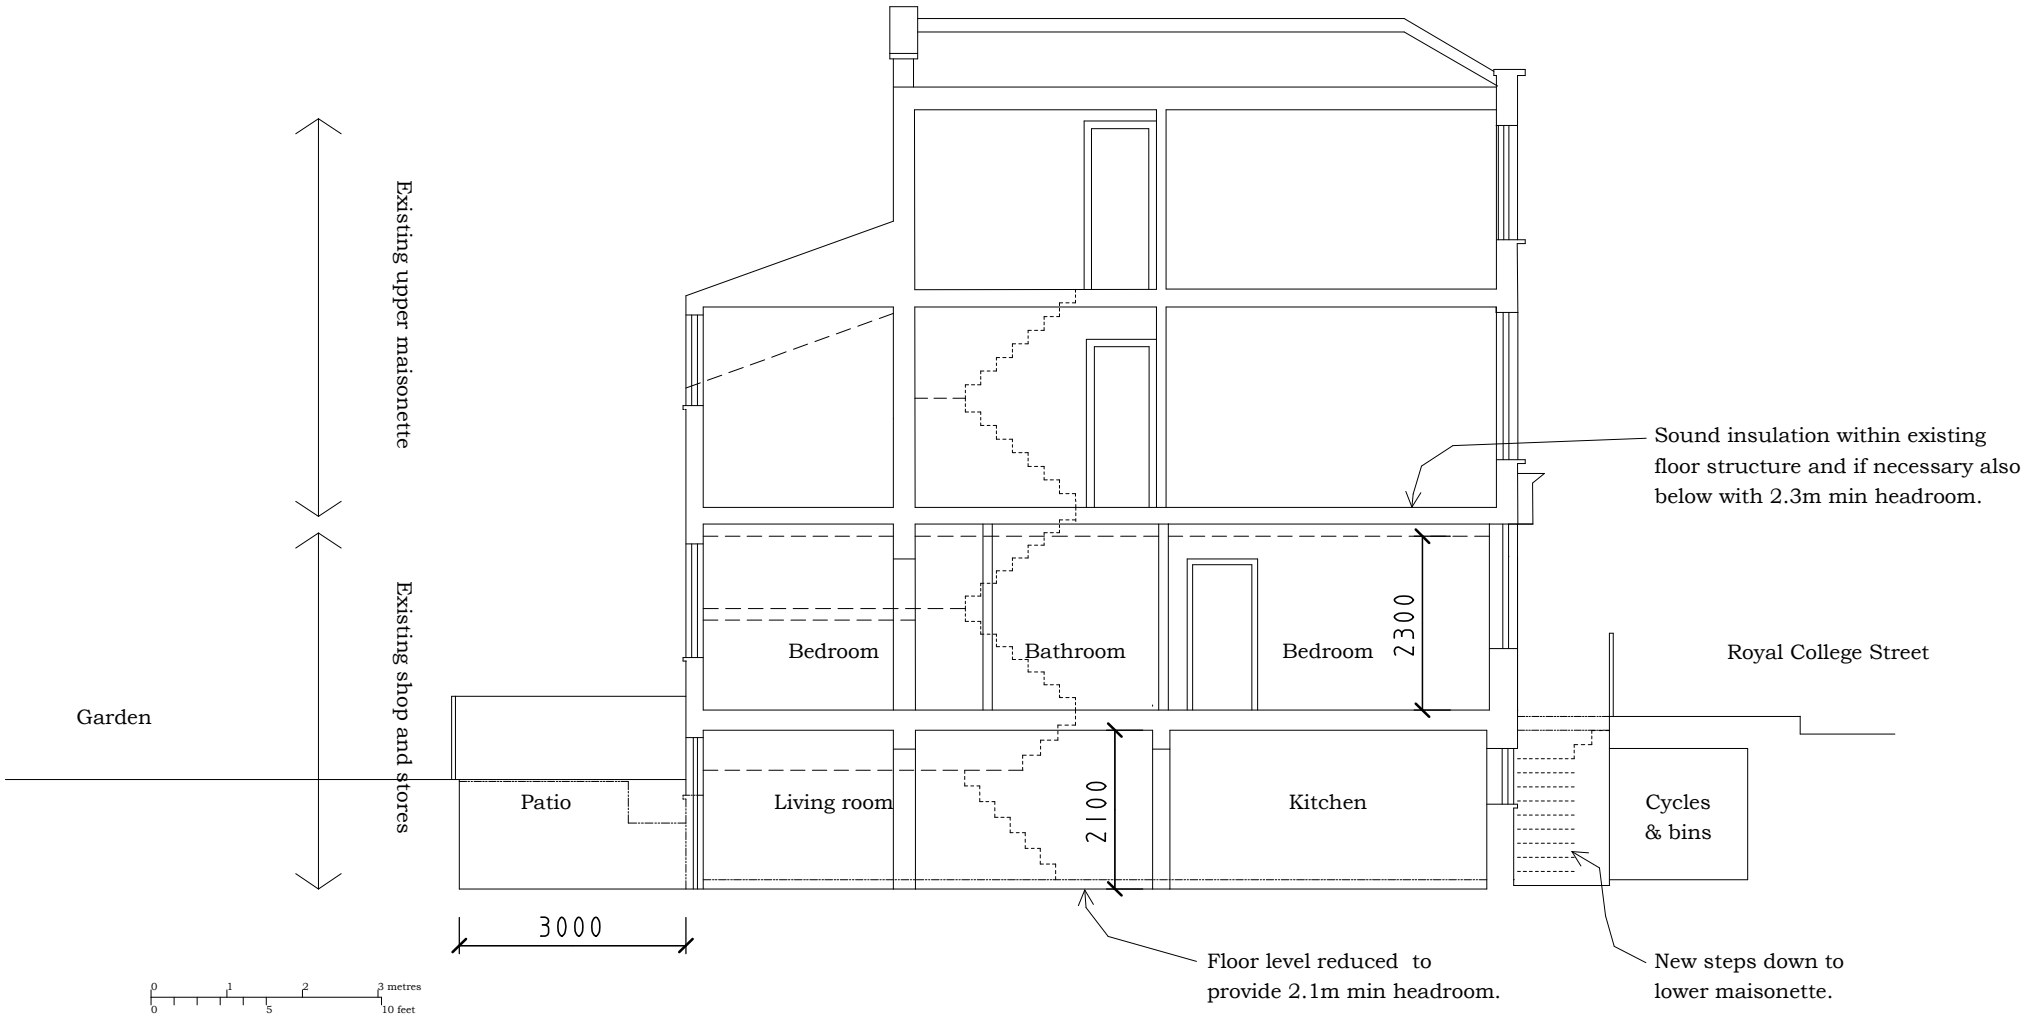

Scale @A4 1:100 **Section to North: Proposed** **Drawing No 1406/17/**