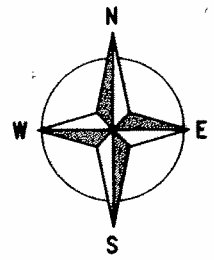

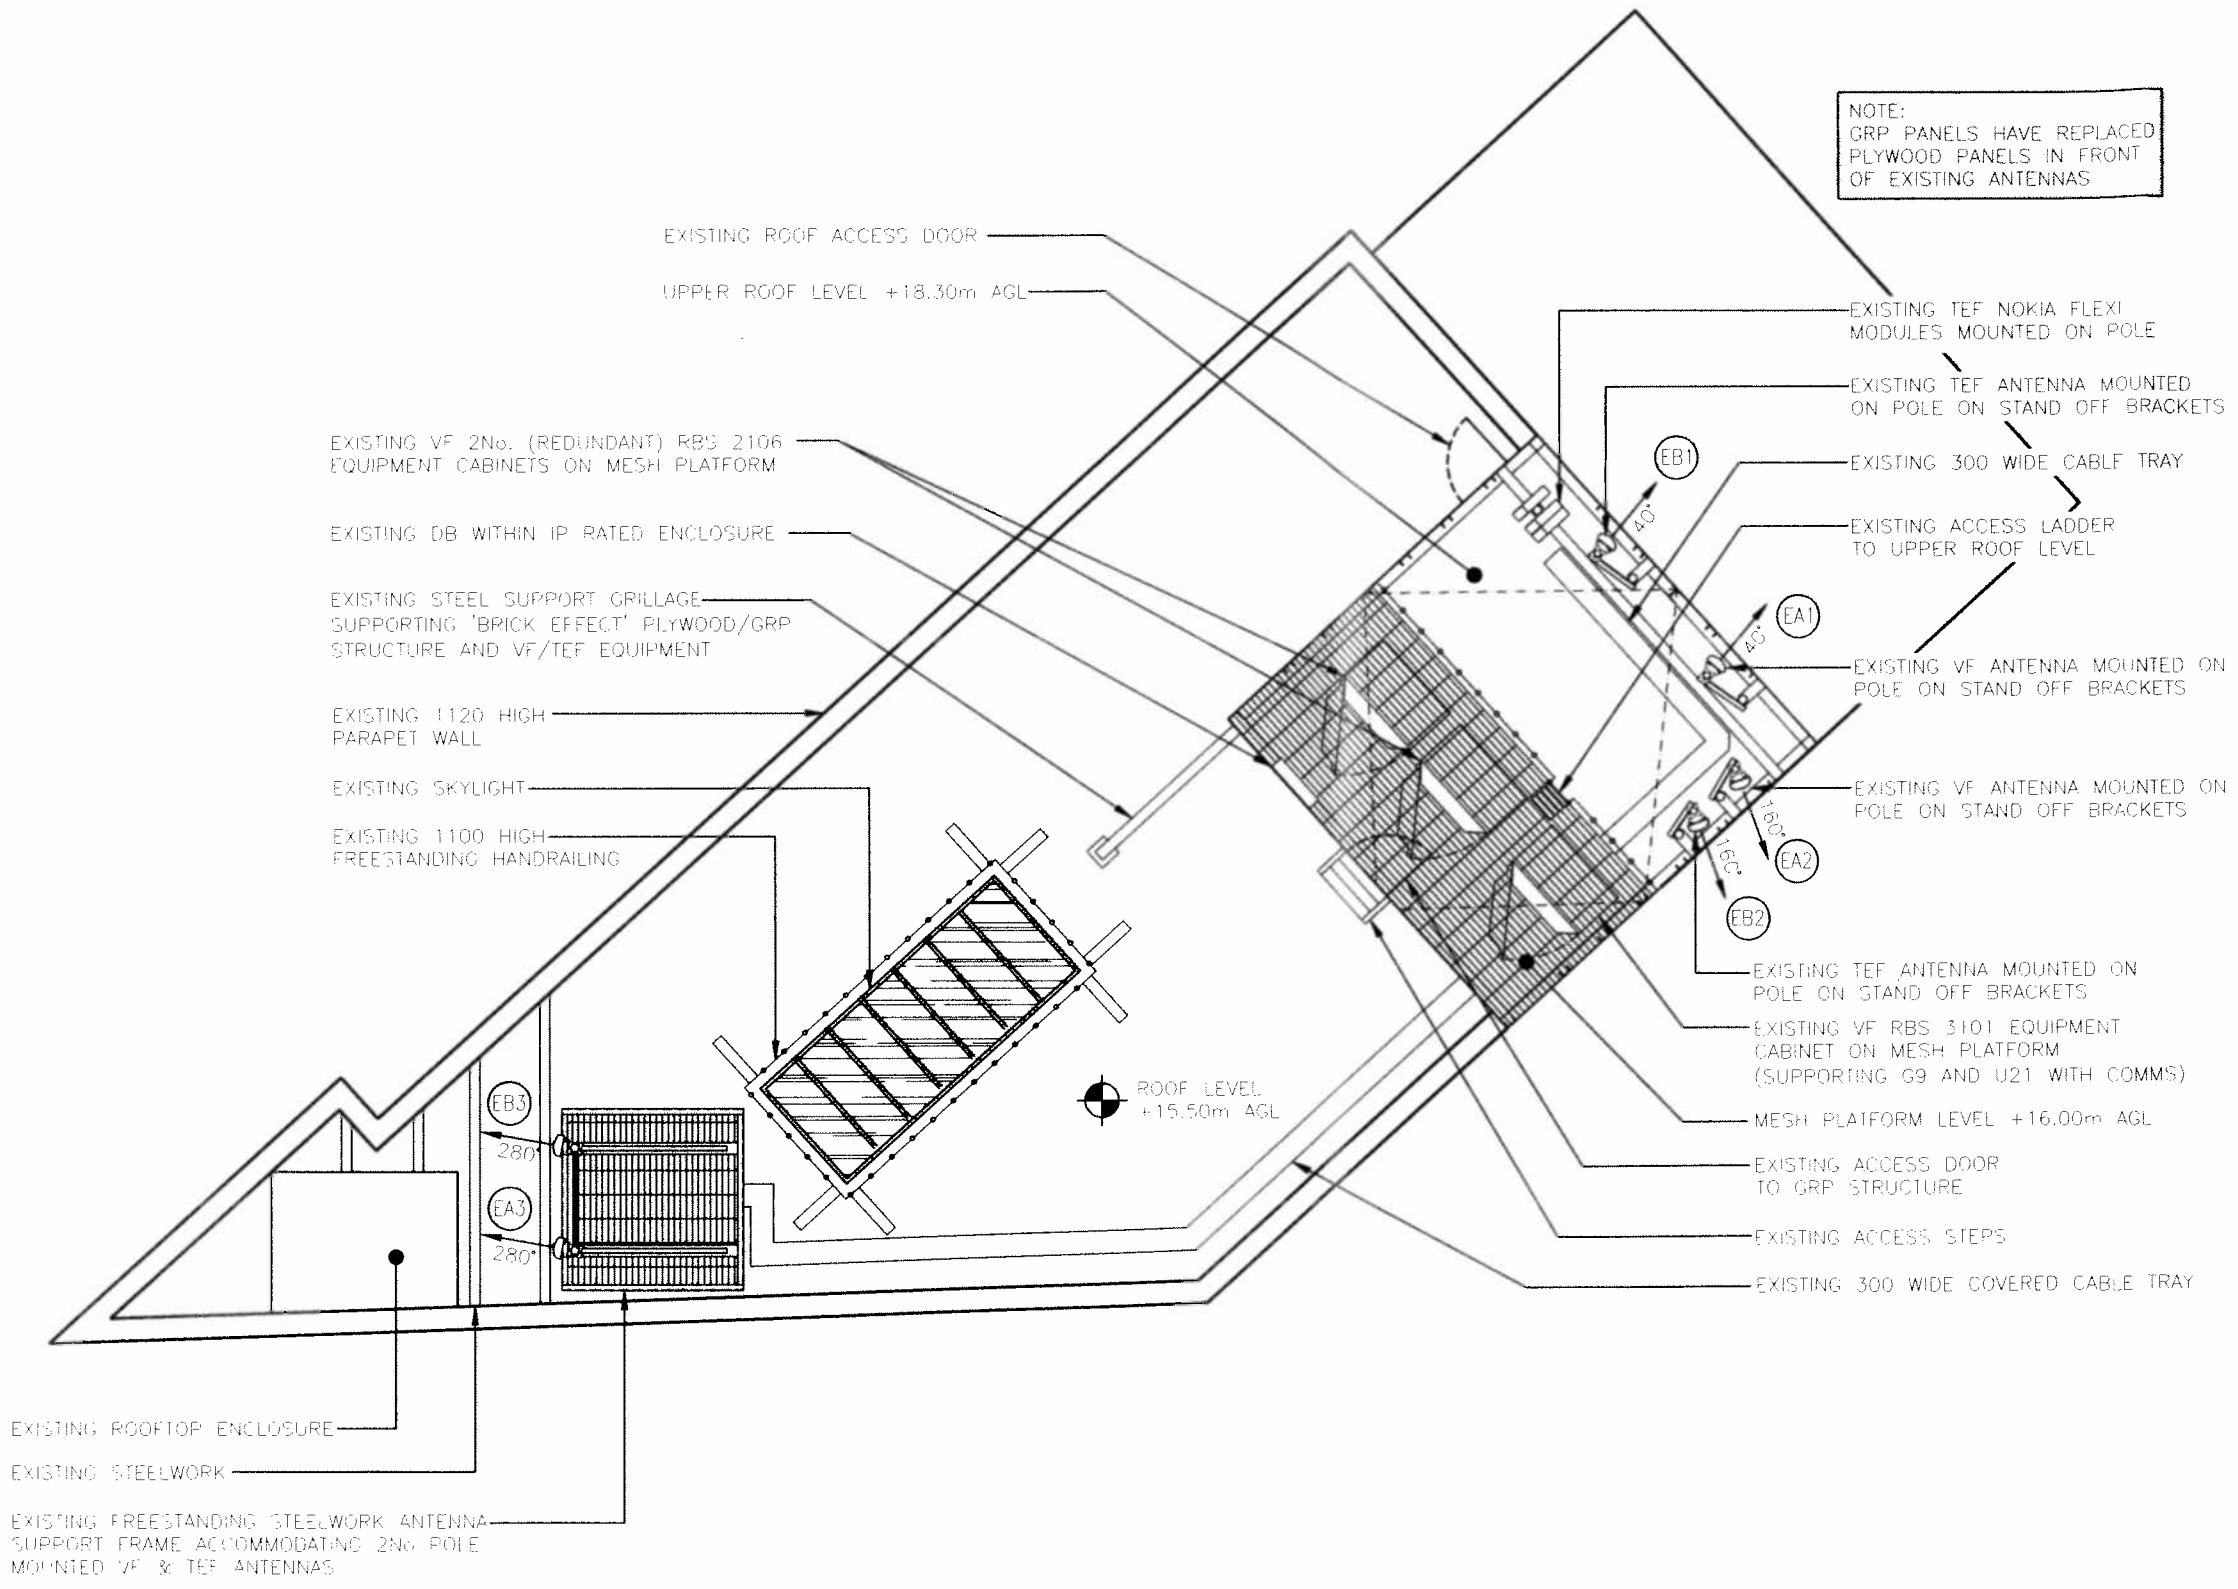

EXISTING SITE PLAN
(1:100)

ALL DIMENSIONS ARE IN mm UNLESS NOTED OTHE

N.G.R	E: 528879 N: 184770
CONCESSION REQUIRED	NO

NOTES:

REV	MODIFICATION	BY	CH
A	Issued for Approval	GJ	JBL

CLARKE telecom
Partington House, Stock Lane, Chadderton, Oldham, OL9 9EY
Tel: 0161 785 4500
Fax: 0161 785 4501
Web: www.clarke-telecom.com

vodafone
CTIL - BEACON / METROPOLI

Cell Name
8 ANGLERS LANE

Cell ID No

CTIL	TEF	VI
BCN.142411 MET.144481	44390	334

Site Address / Contact Details
8 ANGLERS LANE
KENTISH TOWN
LONDON
NW5 3DG

Drawing Title: EXISTING SITE PLAN
Purpose of issue: PLANNING
Drawing Number: 200

Surveyed By:		Original Sheet Size:	
JBL		A3	
Drawn:	Date:	Checked:	Date:
GJ	12.01.15	JBL	14.01.15