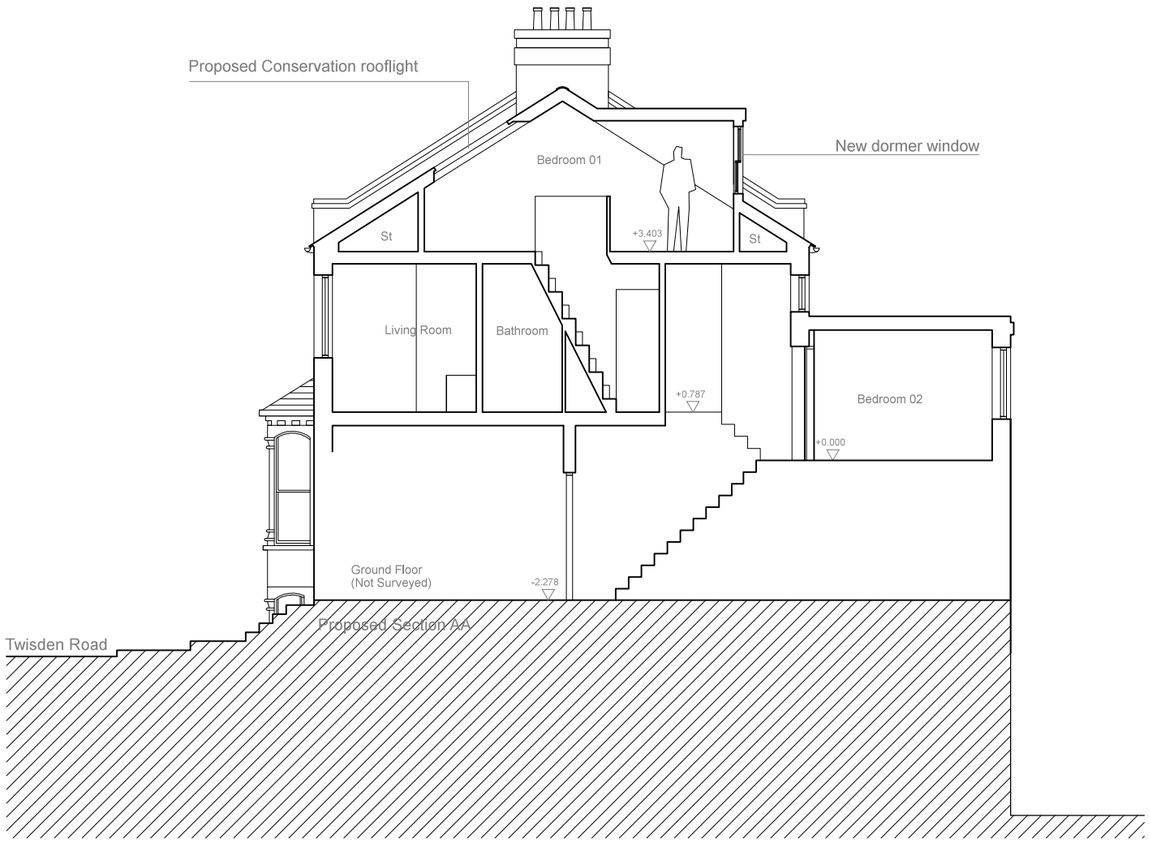

Proposed Section AA

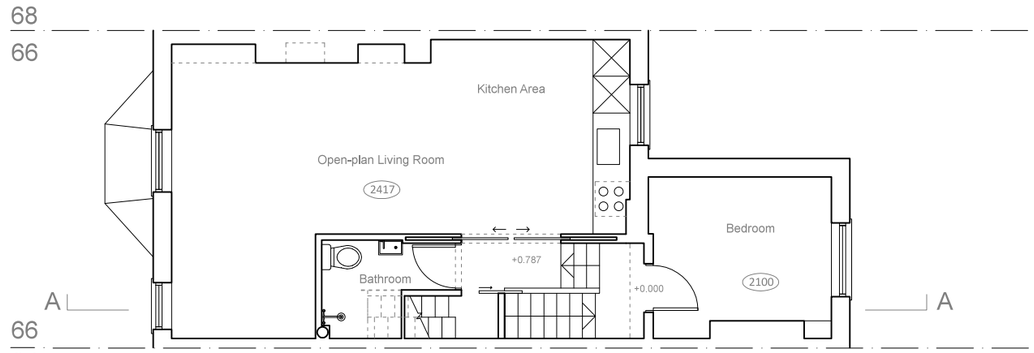

Proposed First Floor Plan

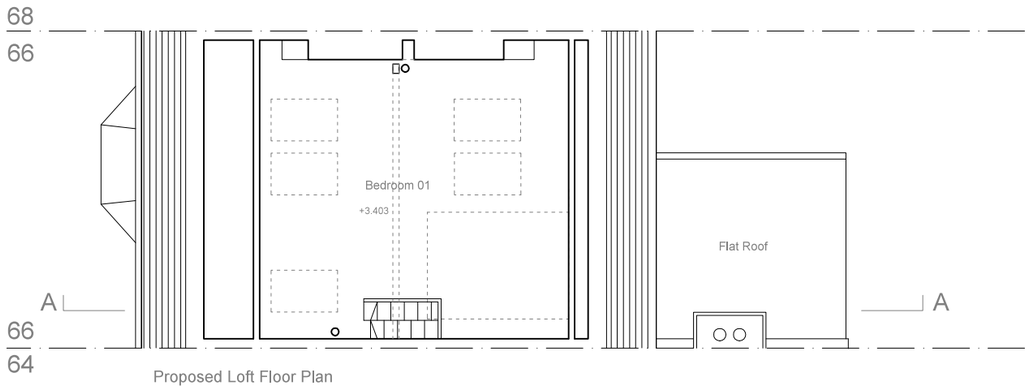

Proposed Loft Floor Plan

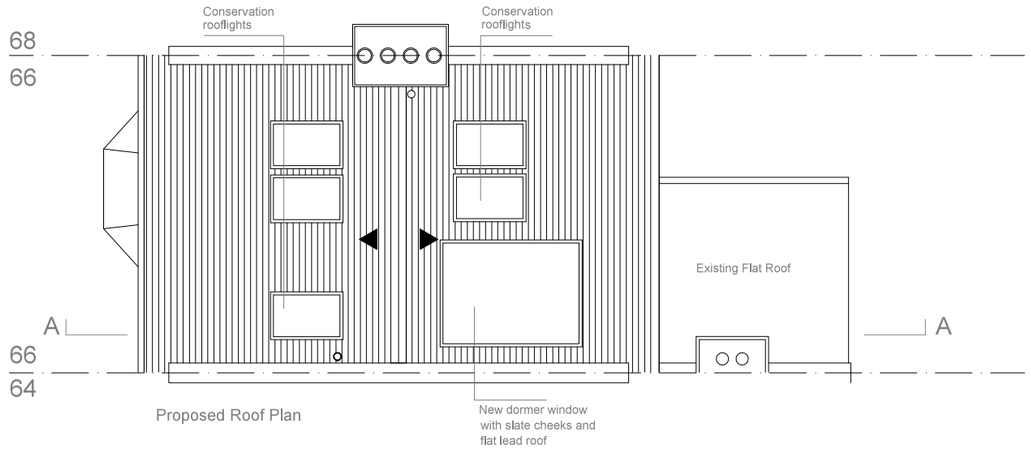

Proposed Roof Plan

GRAINGE RIDER LTD

71b Mansfield Road LONDON NW32JE
t +44 (0)7545984514
w www.graingerider.com
e info@graingerider.com

0 1 2 3 5 10m

Notes
Unless otherwise stated, this drawing is for information only. Do not scale this drawing. Use figured dimensions only. All dimensions should be checked onsite.
Structural elements shown for illustrative purposes only. All structure design to be undertaken by structure engineer.
All drawing to be read in conjunction with all other architect, structural engineer and other consultant drawings, specification and details.
All information is subject to change following detailed development, structural engineer and other consultants input.
All information contained within this drawing is subject to site confirmation prior to ordering materials and the commencement of works.
All work to conform to current building regulations and all current construction legislation. Grainge Rider Ltd accept no liability for the use of this information by third parties.

Project	66c Twisden Road Loft Conversion	Dwg Title	Plans & Section. PROPOSED
Client	Josep Fortino and Mona Garvert	Scale 1:100 at A3	Ref No 03_TR_PROP_01 — Rev A
Created	Current Stage		
Drawn KR	Date 02/03/15	PLANNING	

Rev	Drwn	Chkd	Date	Comment
A	EG	EG	18/05/15	Amendment to Planning Application no. 2015 / 1279 / P