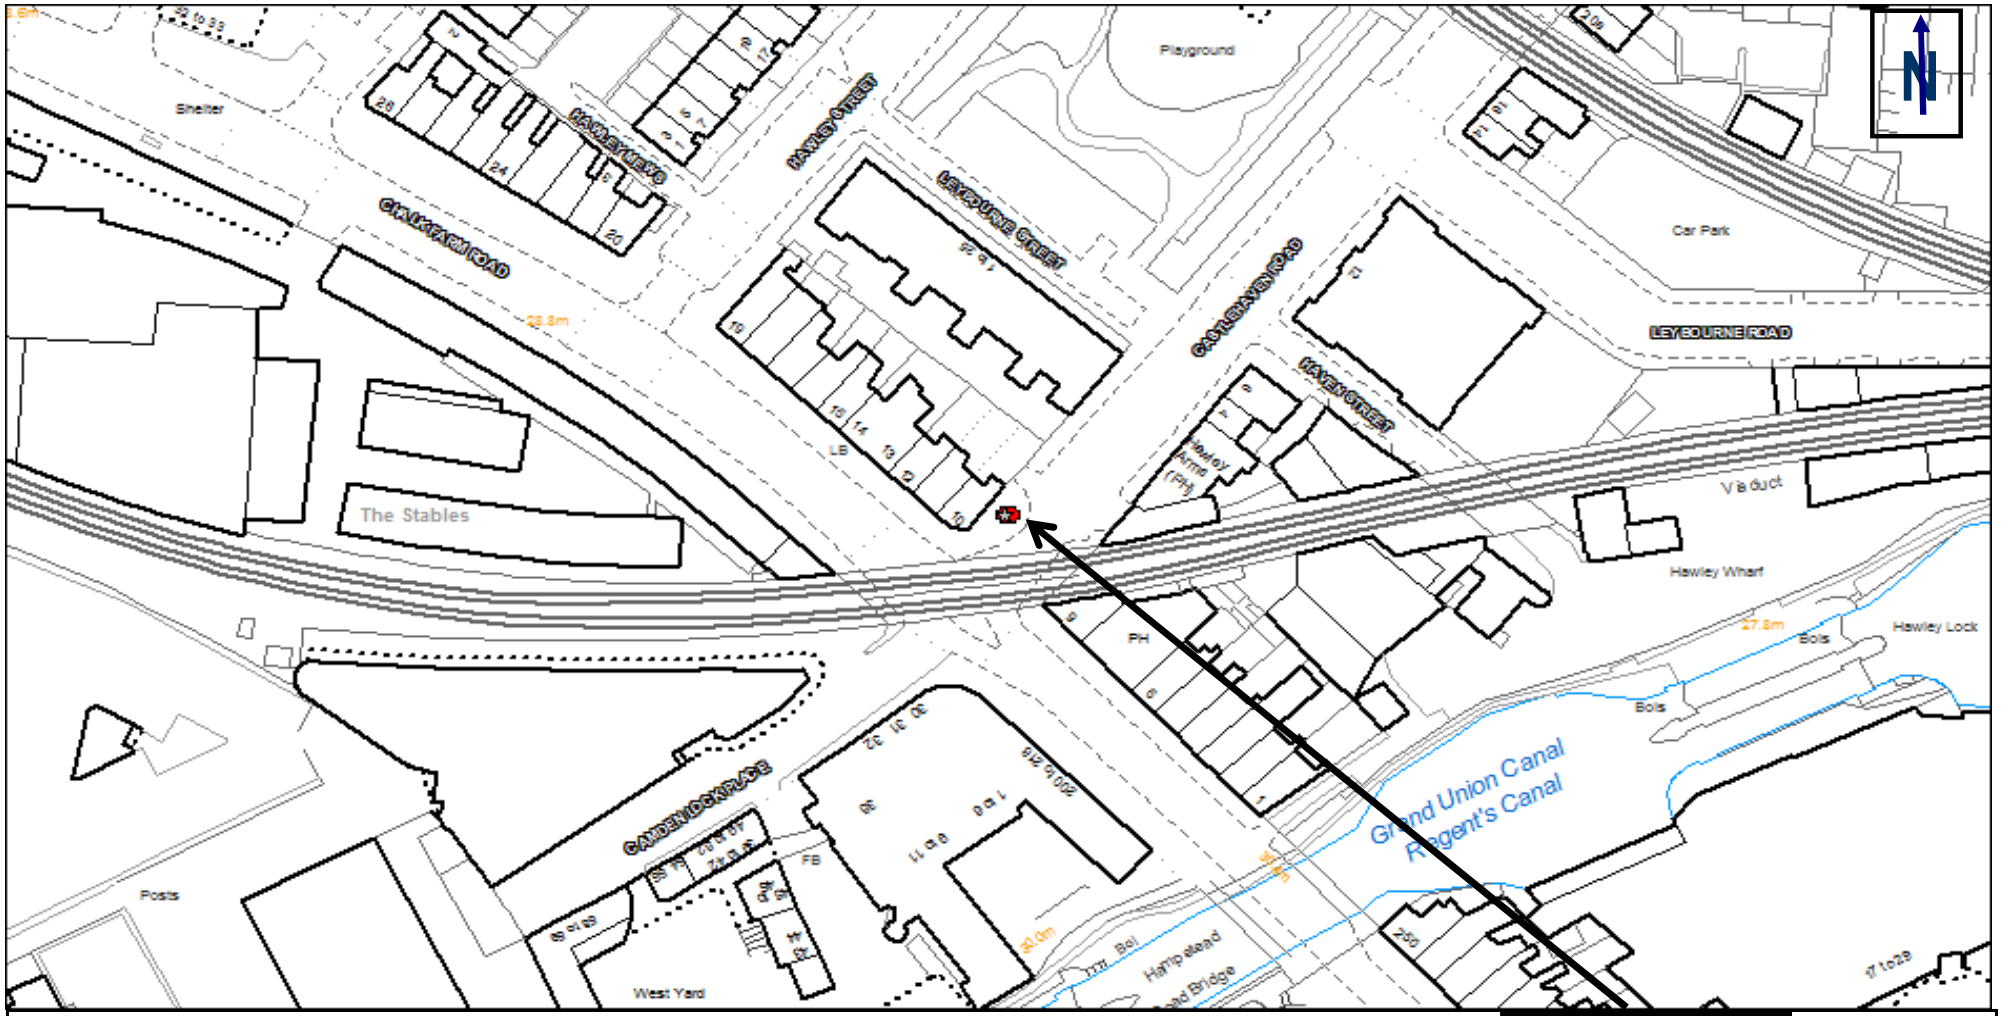

Reproduced by permission of Ordnance Survey. © Crown Copyright 2004. All rights reserved. BT licence number 100028040
This data is provided free of charge and will not be updated on a regular basis. This data should only be used for the purpose for which it was provided and should not be passed on to third parties. Whilst we make every attempt to keep the data that we use accurate and up to date, no responsibility can be implied, nor can BT accept any responsibility for any matter arising from its use. This data should be destroyed 3 months after its date of issue.

KIOSK LOCATION

Print Size A4

CHALK FARM ROAD JNC CASTLEHAVEN **LONDON** **NW1 8QA** Date: **20TH APRIL 2015**

Scale:- 1:1250 BT Ref: PTU CASHZONE BT Surveyor: KAUSHIK CHANDARANA Location Plan 1:1250 **OS Ref: 528689 184187**