Copyright & rights reserved. This drawing must not be reproduced without permission. This drawing must not be scaled. Dimensions are to be confirmed on site before commencing any work.

no	description	by	date
A	amended to suit planner's comments	MJD	27.01.15
B	amended for planning app re-submission	MJD	20.05.15

Drawing Status
PLANNING APPLICATION

space
architecture and design limited
The Studio
Lilleybrook Road
Blackmoorfoot Road
Huddersfield
HD7 5TR
t. 01484 841462
f. 01484 847757
e. mail@spacearchitecture.net
w. www.spacearchitecture.net

Client
Mr and Mrs Coventry

Project
Rear Single Storey Extension
18 Ravensthow Street
West Hampstead, London
NW6 1NN

Drawing Title
Existing and Proposed Plans

Scale @ A1 1:50 | Scale @ A3 1:100 | Date 17.10.14 | Drawn MJD | Checked mjd | Drawing Number 14.034(2-)1.001 | Revision B

EXISTING GROUND FLOOR PLAN

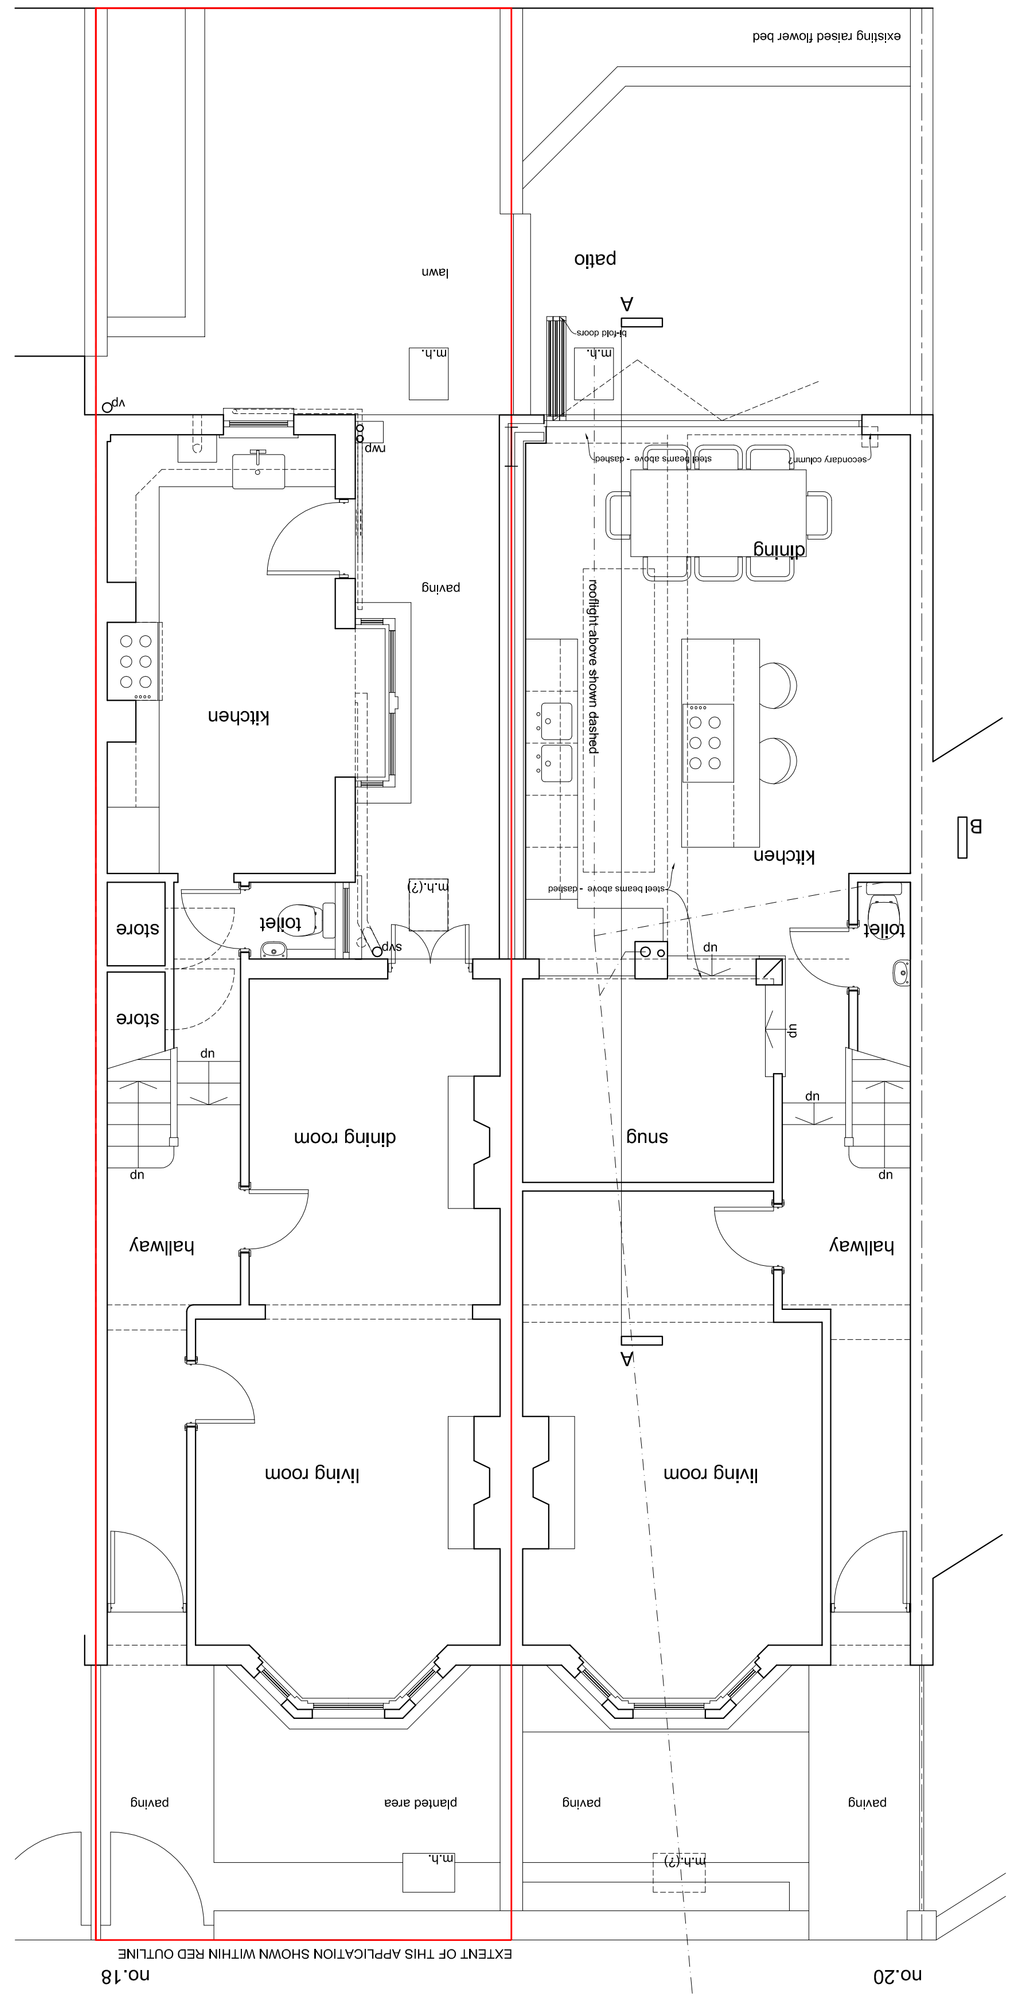

PROPOSED GROUND FLOOR PLAN

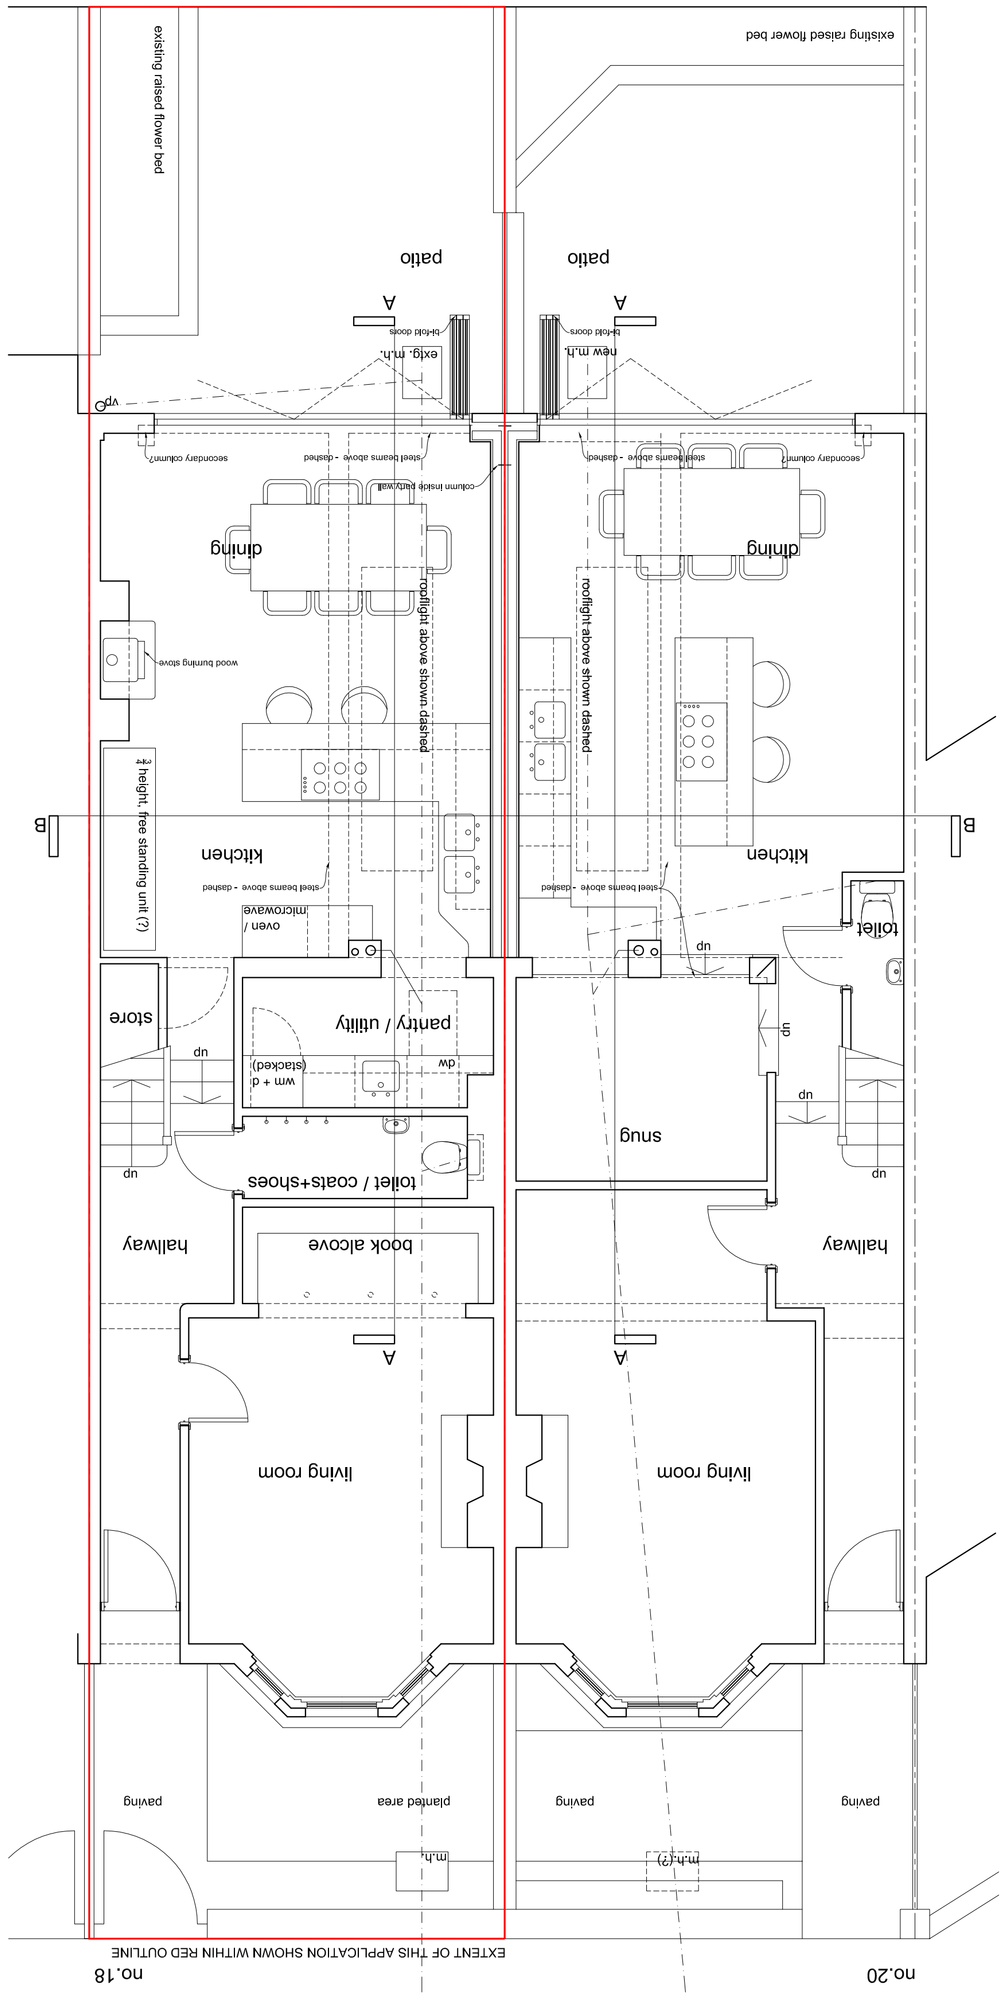
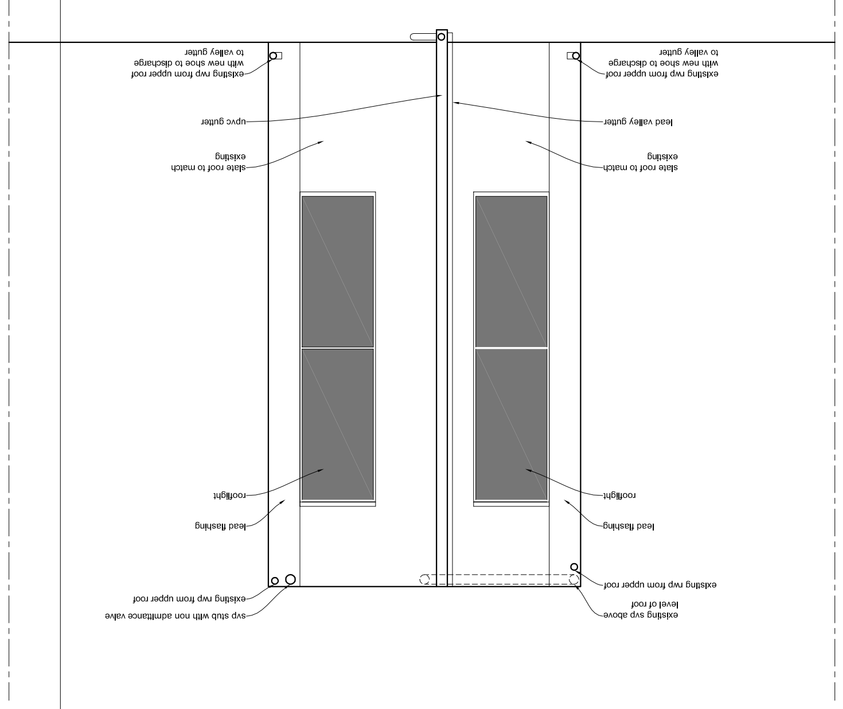
PROPOSED ROOF PLAN