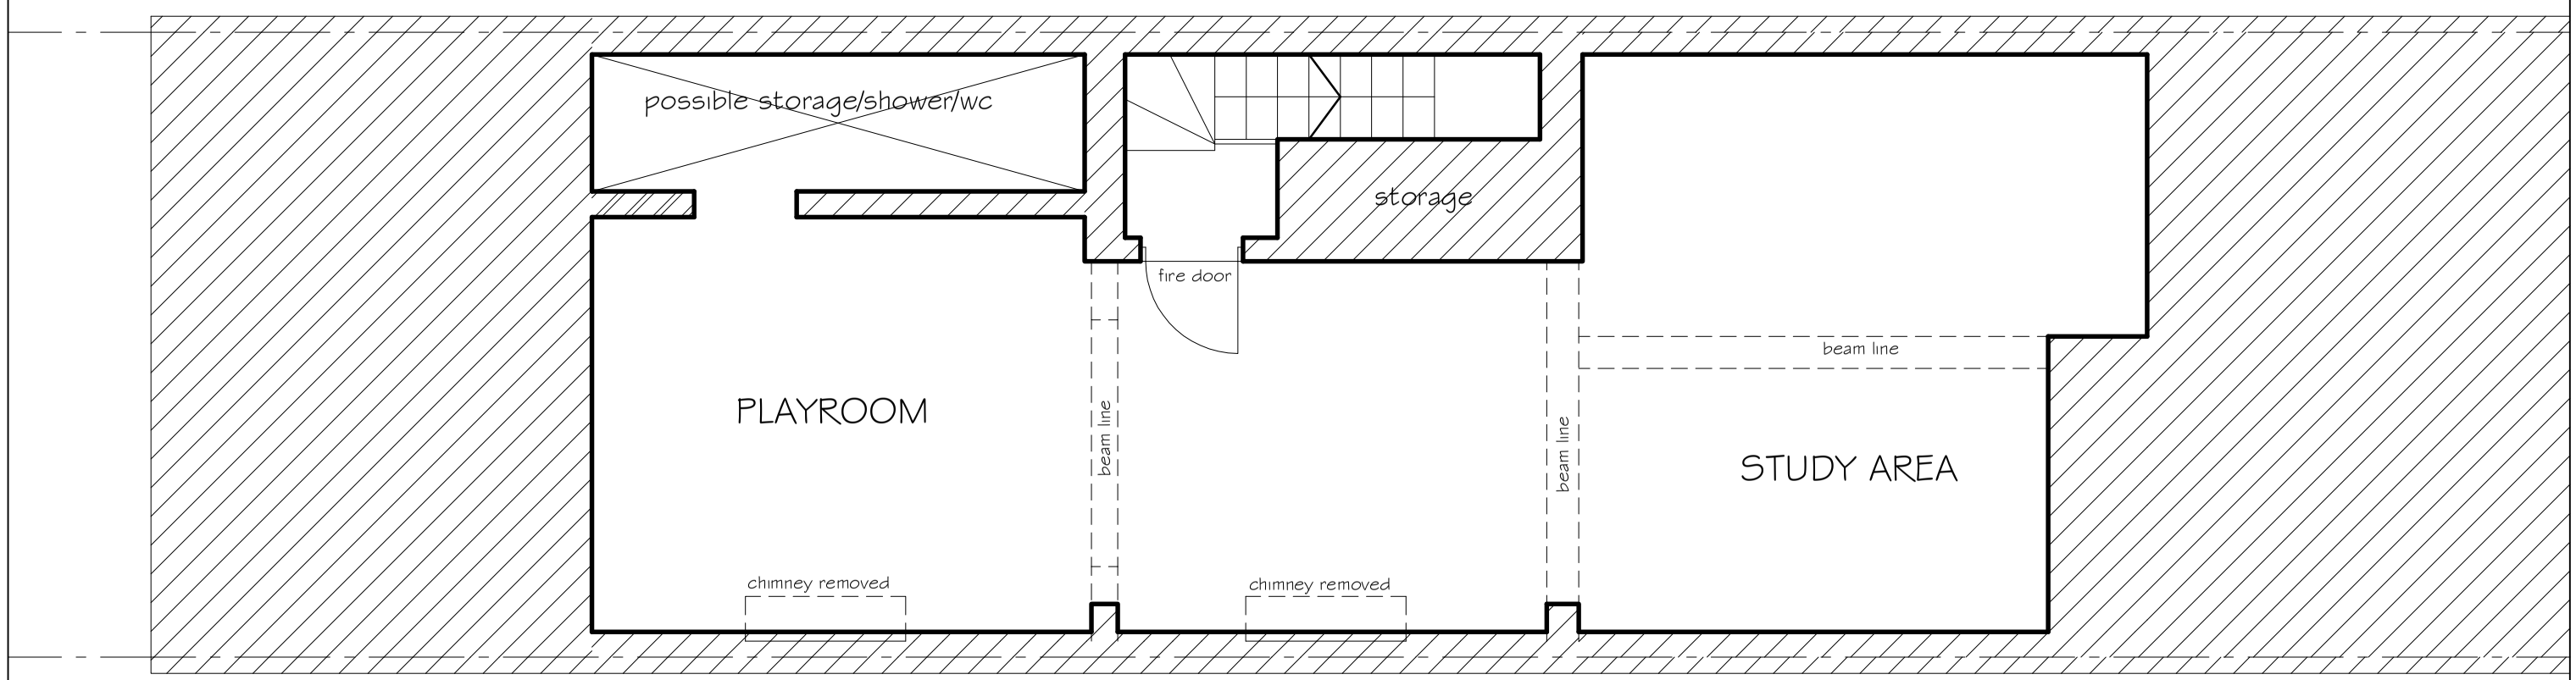

1 5m

Proposed Basement Plan

ALL DIMENSIONS TO BE CHECKED ON SITE

CONTRACTOR TO REPORT ANY DISCREPANCIES

THIS DRAWING IS THE PROPERTY & COPYRIGHT OF STRANGE ASSOCIATES AND SHALL NOT BE COPIED OR USED WITHOUT THEIR PERMISSION

Date	Rev	Revision	Date	Rev	Revision
19.03.14	A	Permitted Development Submission			

Project: 24 Quadrant Grove, NW5

Drawing Title: Proposed Basement Plan

Scale:	Date:	Dwg No:	Rev:
1:50@A3	Sep 2013	1210(P)04	A

strangeassociates
identity & place

e design@strange.myzen.co.uk
t 07932-010766