IMPORTANT NOTE:-
REFER TO GENERAL NOTES
DRAWING N0 W1229_001 FOR
MATERIAL SPECIFICATION
AND NOTES

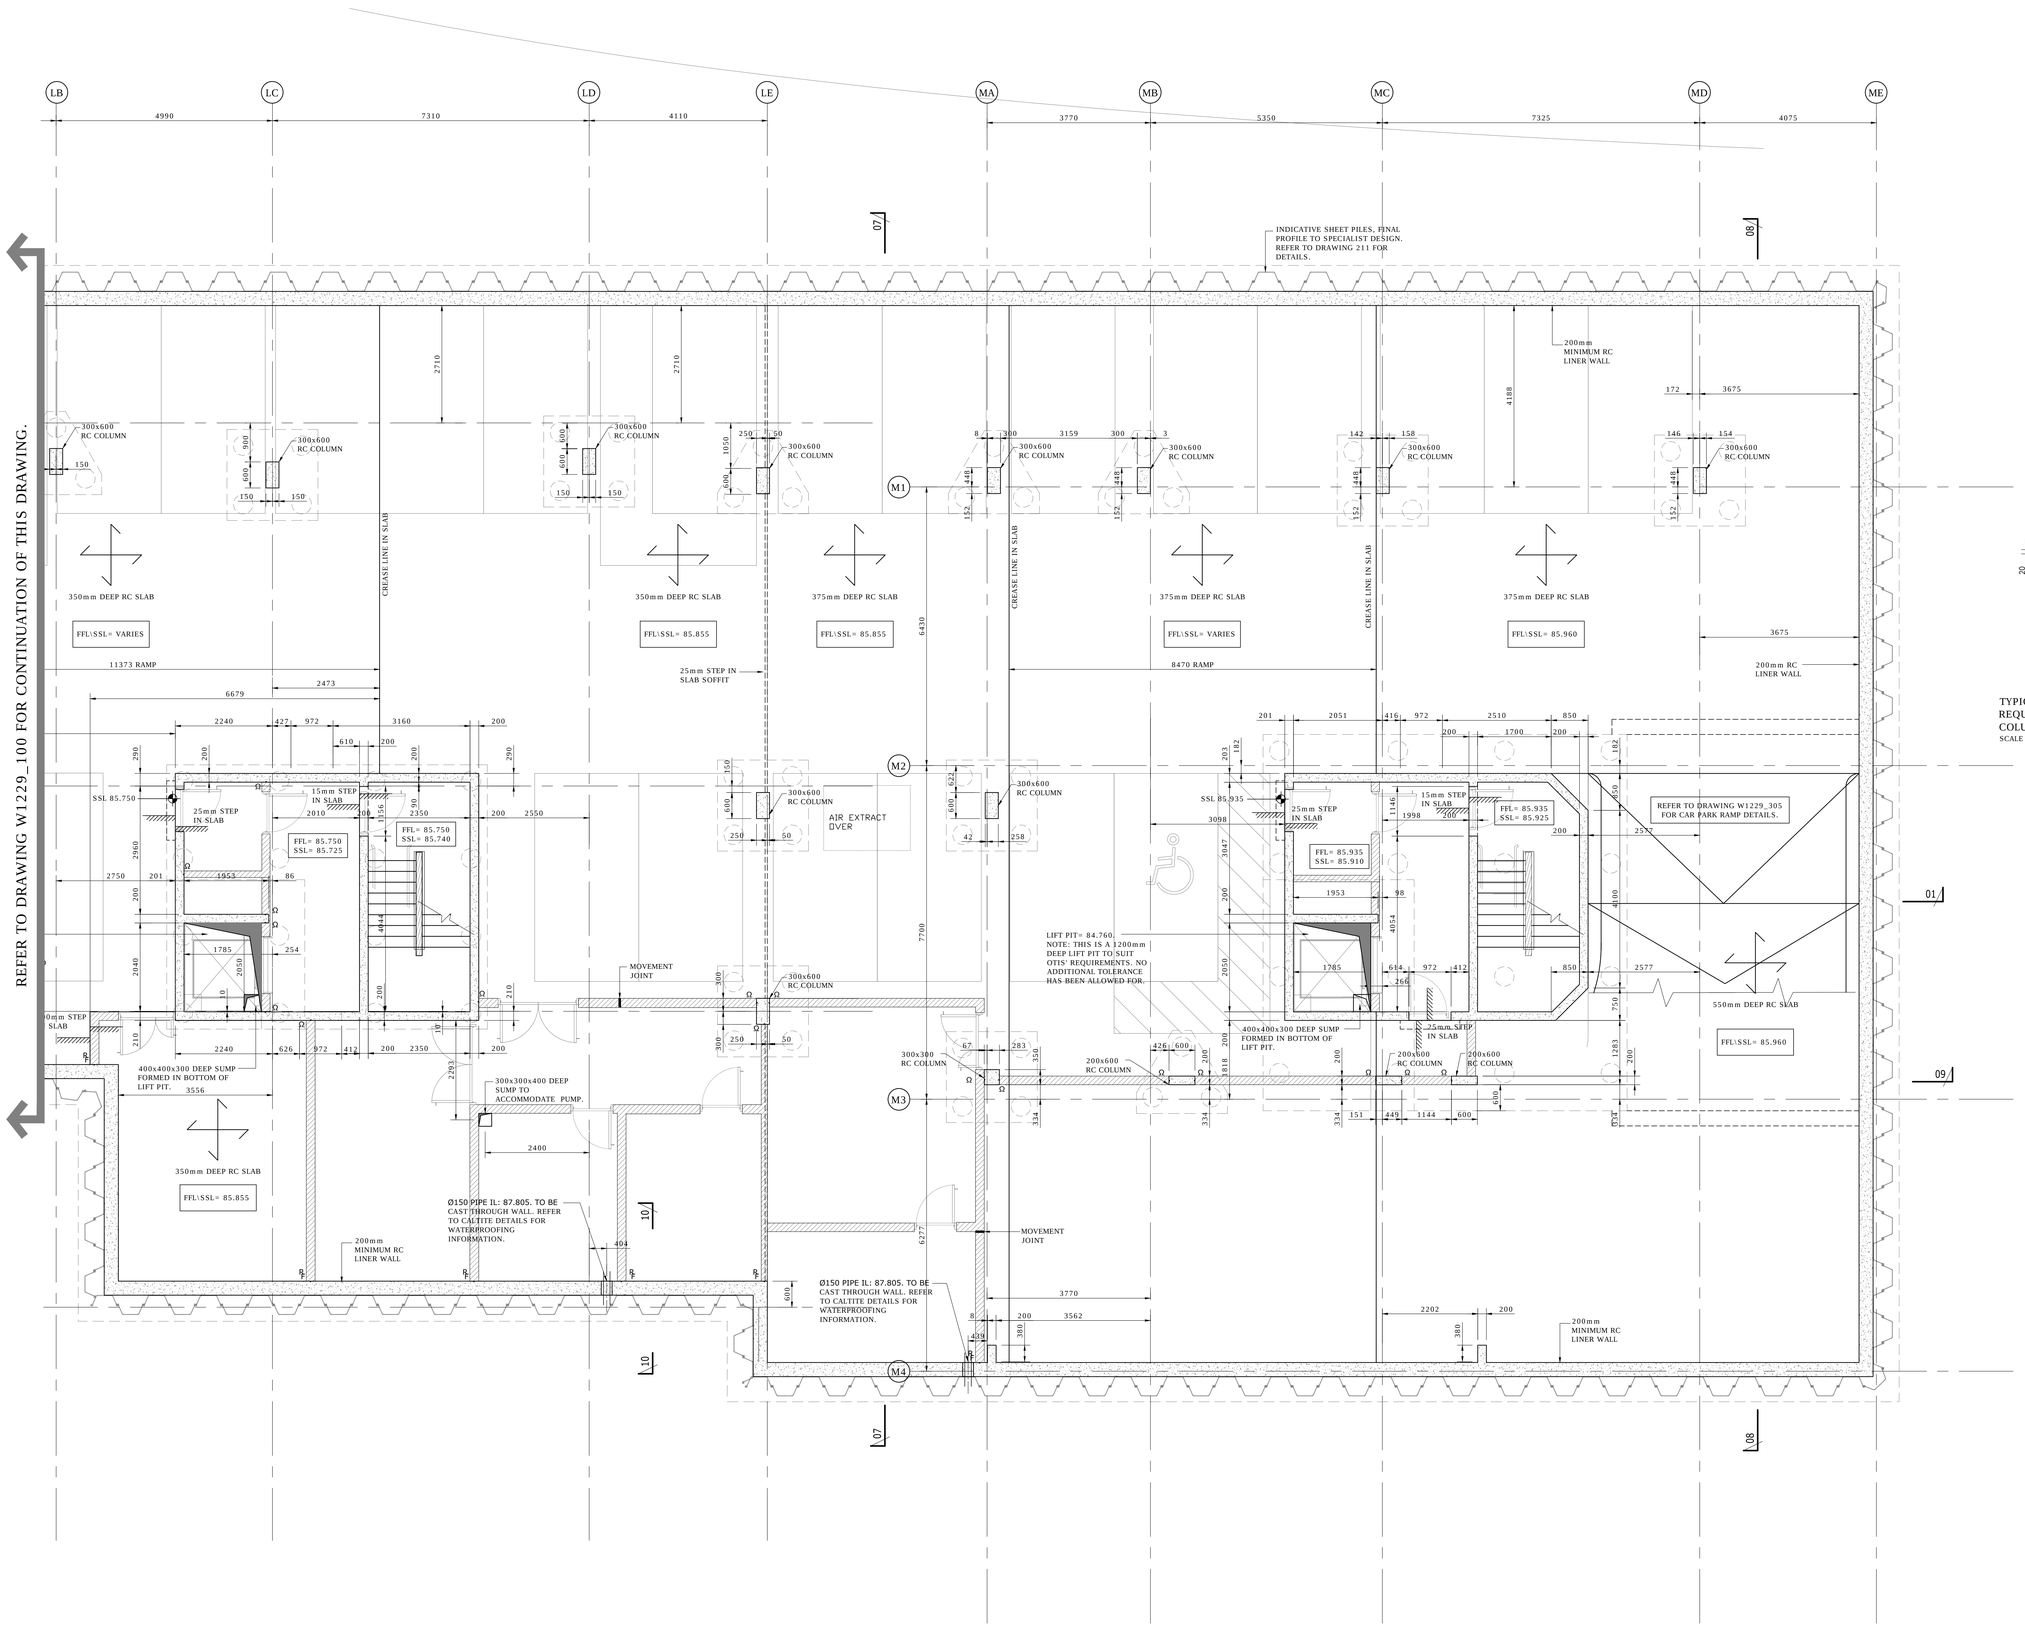

TYPICAL DETAIL SHOWING CHAMFER REQUIRED ON ALL CAR PARK COLUMNS AND WALLS.
SCALE 1:10

NOTES

(C) THIS DRAWING IS COPYRIGHT

1. THIS DRAWING MUST BE READ IN CONJUNCTION WITH ALL ARCHITECTS, CIVIL AND SERVICE ENGINEERS DRAWINGS AND SPECIFICATIONS.

2. THE CONTRACTOR SHALL REVIEW THESE DRAWINGS IN ADVANCE OF THE WORK TO MAKE SURE EVERYTHING IS UNDERSTOOD BEFORE PROCEEDING WITH CONSTRUCTION.

3. DO NOT SCALE FROM THIS DRAWING TO SET OUT ELEMENTS ON SITE. USE DIMENSIONS ONLY. USE ALL AVAILABLE PLANS AND SECTIONS. CONTACT GRAVITY CONSULTING ENGINEERS LTD ON THE NUMBER BELOW IN THE EVENT THAT THERE ARE DISCREPANCIES BETWEEN WHAT IS SHOWN ON PLAN AND WHAT IS SHOWN IN SECTION.

4. ALWAYS CHECK FOR LATER REVISIONS OF THIS DRAWING AND FOR LATER REVISIONS OF ARCHITECTS AND SERVICES/CIVIL ENGINEERS DRAWINGS THAT MAY HAVE AN IMPACT ON THIS DRAWING.

5. THE CONTRACTOR IS TO REFER TO THE FULL SCHEDULE OF RESIDUAL RISKS IN THE CONTRACT DOCUMENTATION AND ALSO TO INFORMATION FROM OTHER DESIGNERS, IN PARTICULAR THE M&E CONSULTANT REGARDING EXISTING LIVE SERVICES.

KEY:

FFL	FFL DENOTES FINISHED FLOOR LEVEL
SSL	SSL DENOTES STRUCTURAL SLAB LEVEL
⊠	200x200 OPENINGS FOR SVP UNO
	50mm DEEP RECESS IN SLAB FOR SHOWER TRAY.
Ω	CAST IN ANCON OMEGA CHANNEL. REQUIRED IN ALL PERIMETER COLUMNS AND WALLS FACING EXTERNAL BRICK LEAF, AND AT ALL LIFT SHAFT ENTRANCES.
⊸	WALL TIES TO BE RESIN FIXED INTO WATERPROOF PERIMETER BASEMENT WALLS.
Δ	LOCATION OF POST FIXED ANCHOR FOR SCAFFOLD RESTRAINT SYSTEM. REFER TO ARCHITECT'S DRAWINGS FOR LOCATION AND DETAILS.

REV	DATE	DESCRIPTION	DR'N	CH'K	APP'D ENG.
C	26.03.15	CONSTRUCTION ISSUE	JU	MR	MR
B	10.02.15	STEP IN SLAB AND GROUND BEAMS ADDED	JU	MR	MR
A	28.01.15	ENABLING WORKS TENDER	JU	MR	MR

Issue Status
CONSTRUCTION

Project
KIDDERPORE AVENUE
PHASE 2

Detail
LEVEL -03 PLAN
SHEET 2 OF 2

Client/Architect
ALLIES AND MORRISION

Scale @ A0
1:50

Project Ref	Drawing No	Rev
W1229	101	C

GRAVITY CONSULTING ENGINEERS LTD
St Paul's Clockhouse,
Reading Road,
Wokingham,
Berkshire,
RG41 1EX
TEL: 0118 907 1533
E-MAIL: info@gravity-ce.co.uk WEB: www.gravity-ce.co.uk