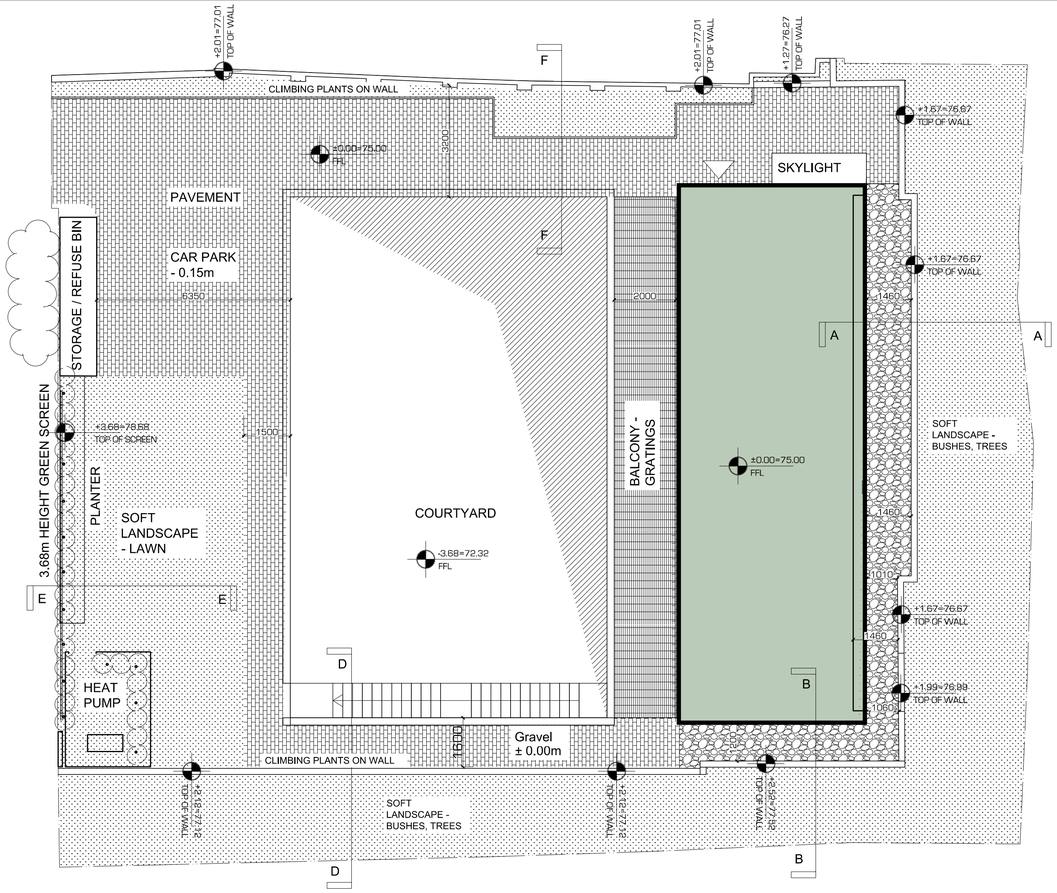

LANDSCAPE AS EXISTING SCALE 1:100

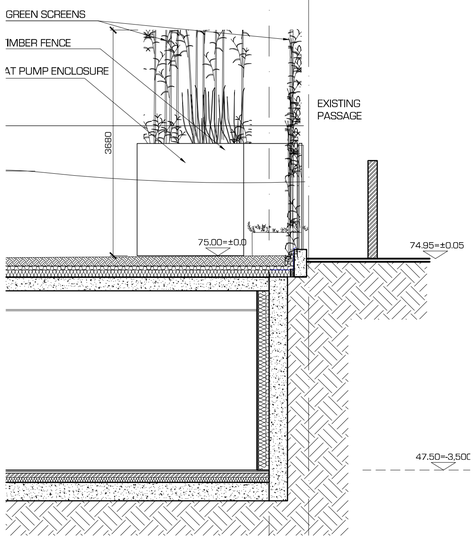

SECTION E scale 1:50

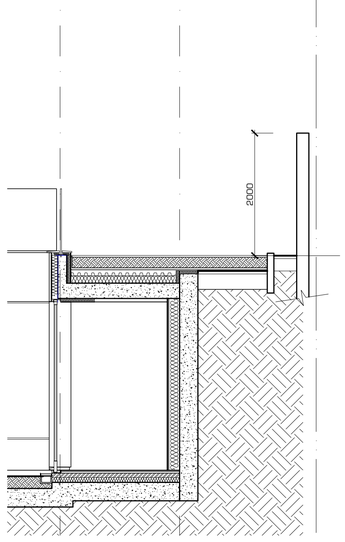

SECTION F scale 1:50

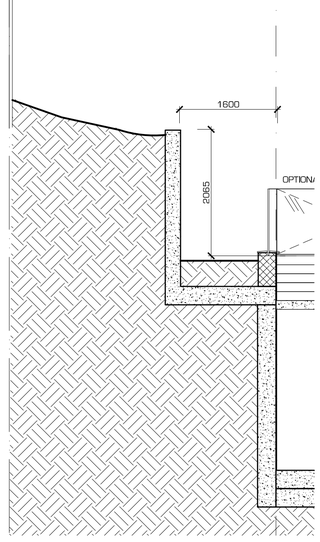

SECTION D scale 1:50

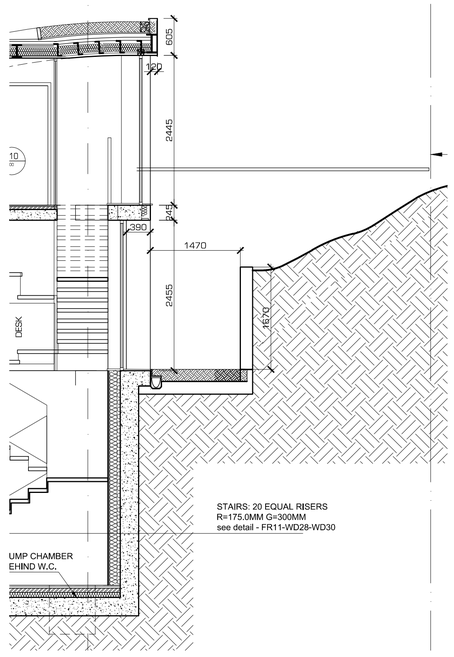

SECTION A scale 1:50

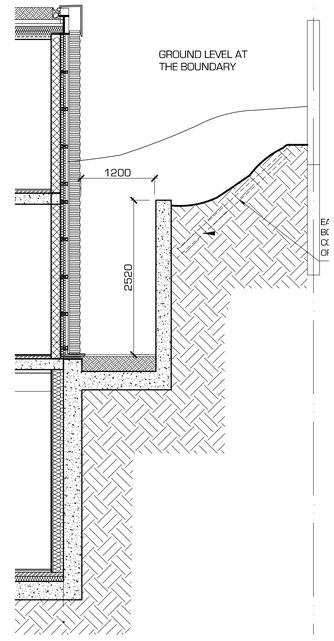

SECTION B scale 1:50

General Notes:

Report all errors, omissions and discrepancies.

Verify all dimensions on site before commencing any work on site or preparing any shop drawings.

All materials, components and workmanship are to comply with the relevant British Standards, Codes of Practice and appropriate manufacturers' recommendations that from time to time shall apply.

this drawing and design remains the property of SIAW and may not be reproduced in any way without prior consent.

NOTES

N

For guidance only. Do not scale off this drawing

1:20 - 0 200mm 400mm 600mm 800mm 1000 1200 1400 1600 1800 2000
1:100-0 1m 2m 3m 4m 5m 6m 7m 8m 9m 10m
1:50 - 0 1m 2m 3m 4m 5m
1:5 - 0 100mm 200mm 300mm 400mm 500mm

Rev	Date	Initials	REVISION

PROJECT
JAIN HOUSE
272 FINCHLEY ROAD
LONDON NW3

CLIENT
MR & MRS JAIN

A1 SHEET

ZONE	DISCIPLINE: ARCHITECTURE		STATUS: PLANNING
LEVEL	DRAWING NUMBER: A-FR11-LD70		REVISION: -
CAD FILE		XREF FILE	
JOB NO.	FR11	CI/SfB	
DRAWING TITLE	LANDSCAPE (AS EXISTING) PLAN AND SECTIONS		
SCALE: 1:100; 1:50	DATE: 28.07.2014	DRAWN: LS	CHECKED: BH

S. ILAN ARCHITECTURAL WORKSHOP
Winston House, Suite 332, 2 Dollis Park, London, N3 1HF
T. 020 8346 0628 F. 020 8346 0635 E. info@siaw.co.uk

PROJECT TITLE: JAIN HOUSE