Site Boundary

Structural Element to Remove

Non Structural Element to Remove

Existing Structure

Proposed Structure

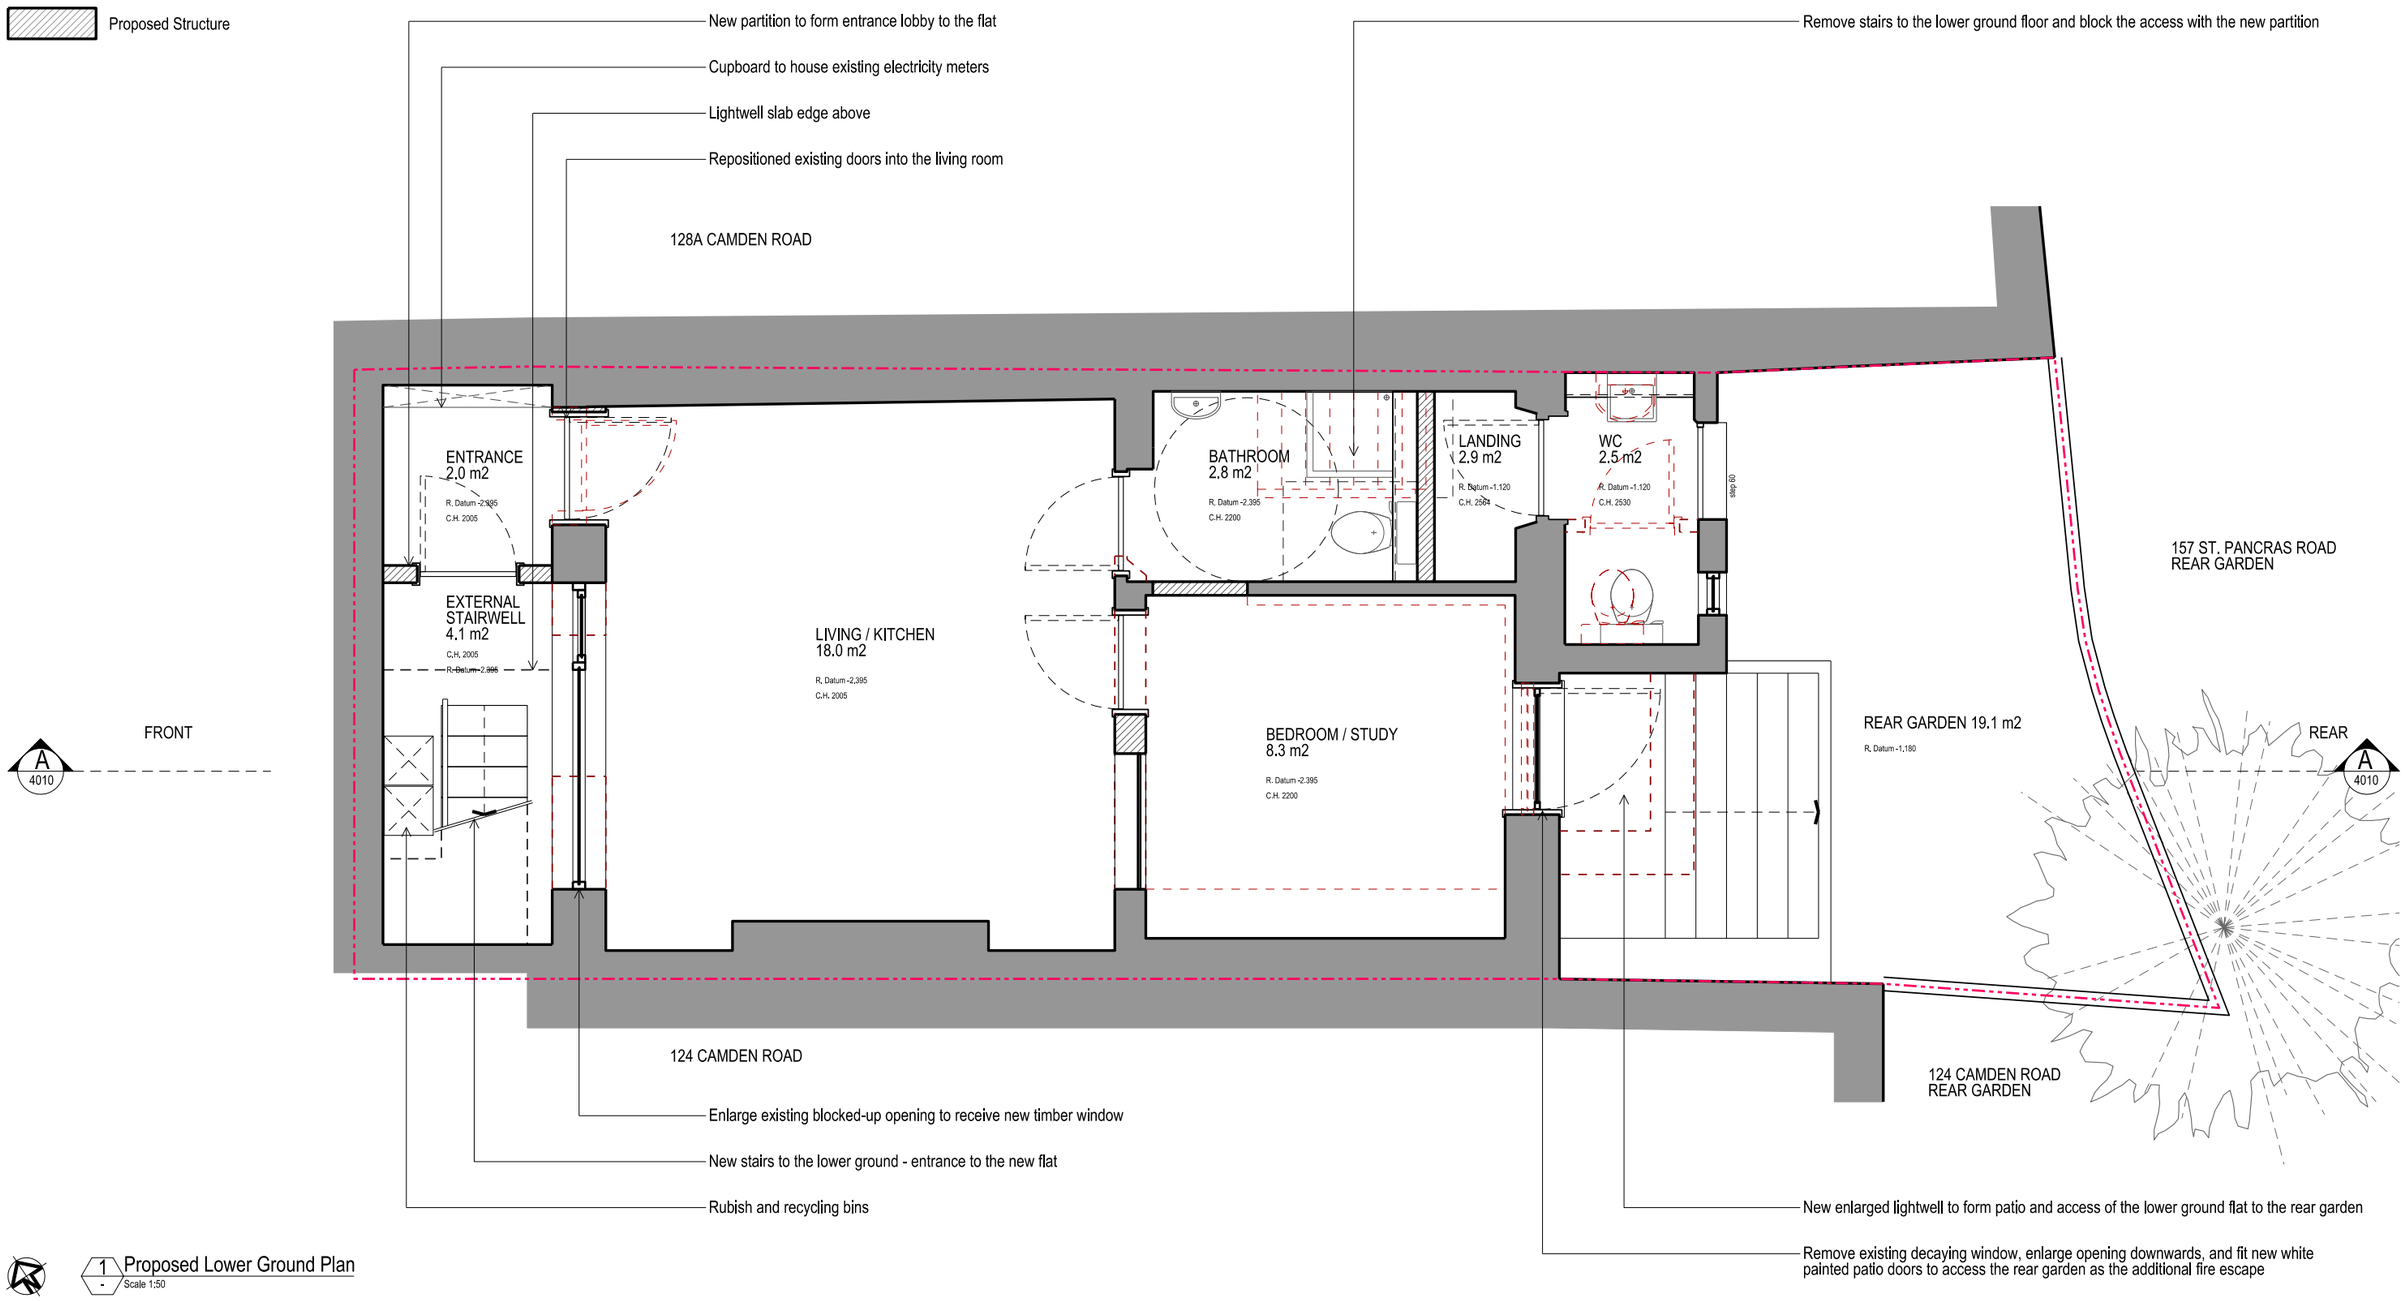

1 - Proposed Lower Ground Plan
Scale 1:50

0.5 1 2

FOR PLANNING APPLICATION

TwistInArchitecture

COPYRIGHT AND NOTES
DO NOT SCALE FRAM THIS DRAWING. ALL DIMENSIONS TO BE VERIFIED ON SITE BY CONTRACTOR PRIOR TO COMMENCEMENT OF ANY SHOP DRAWINGS AND ANY WORKS ON SITE. REPORT ALL DISPREPENCIES TO THE ARCHITECT IMMEDIATELY.
THIS DRAWING TO BE READ IN CONJUNCTION WITH ALL RELATED ARCHITECT/ ENGINEERS DRAWINGS / DETAILS AND ALLOTHER RELEVANT INFORMATION

Twist In Architecture LTD

70 Cowcross Street, London EC1M 6EJ

T 079 88713108
info@twistinarchitecture.com
www.twistinarchitecture.com

AMENDMENTS

REV	DATE	DESCRIPTION	BY
A	21.05.2015	Amendments to design to reflect LTH Criteria	TIA

CONSULTANT(S)

CLIENT(S)
AARON HORN

PROJECT
126 CAMDEN ROAD,
LONDON NW1 9EE

DRAWING TITLE(S)
PROPOSED LOWER GROUND PLAN

SCALE	DRAWN	CHECKED
1:50 @ A3	TIA	TIA
PROJECT NUMBER: TIA-CAM-0043	DATE: MARCH 2015	
DRAWING NUMBER: PA-A-2011		REVISION: A