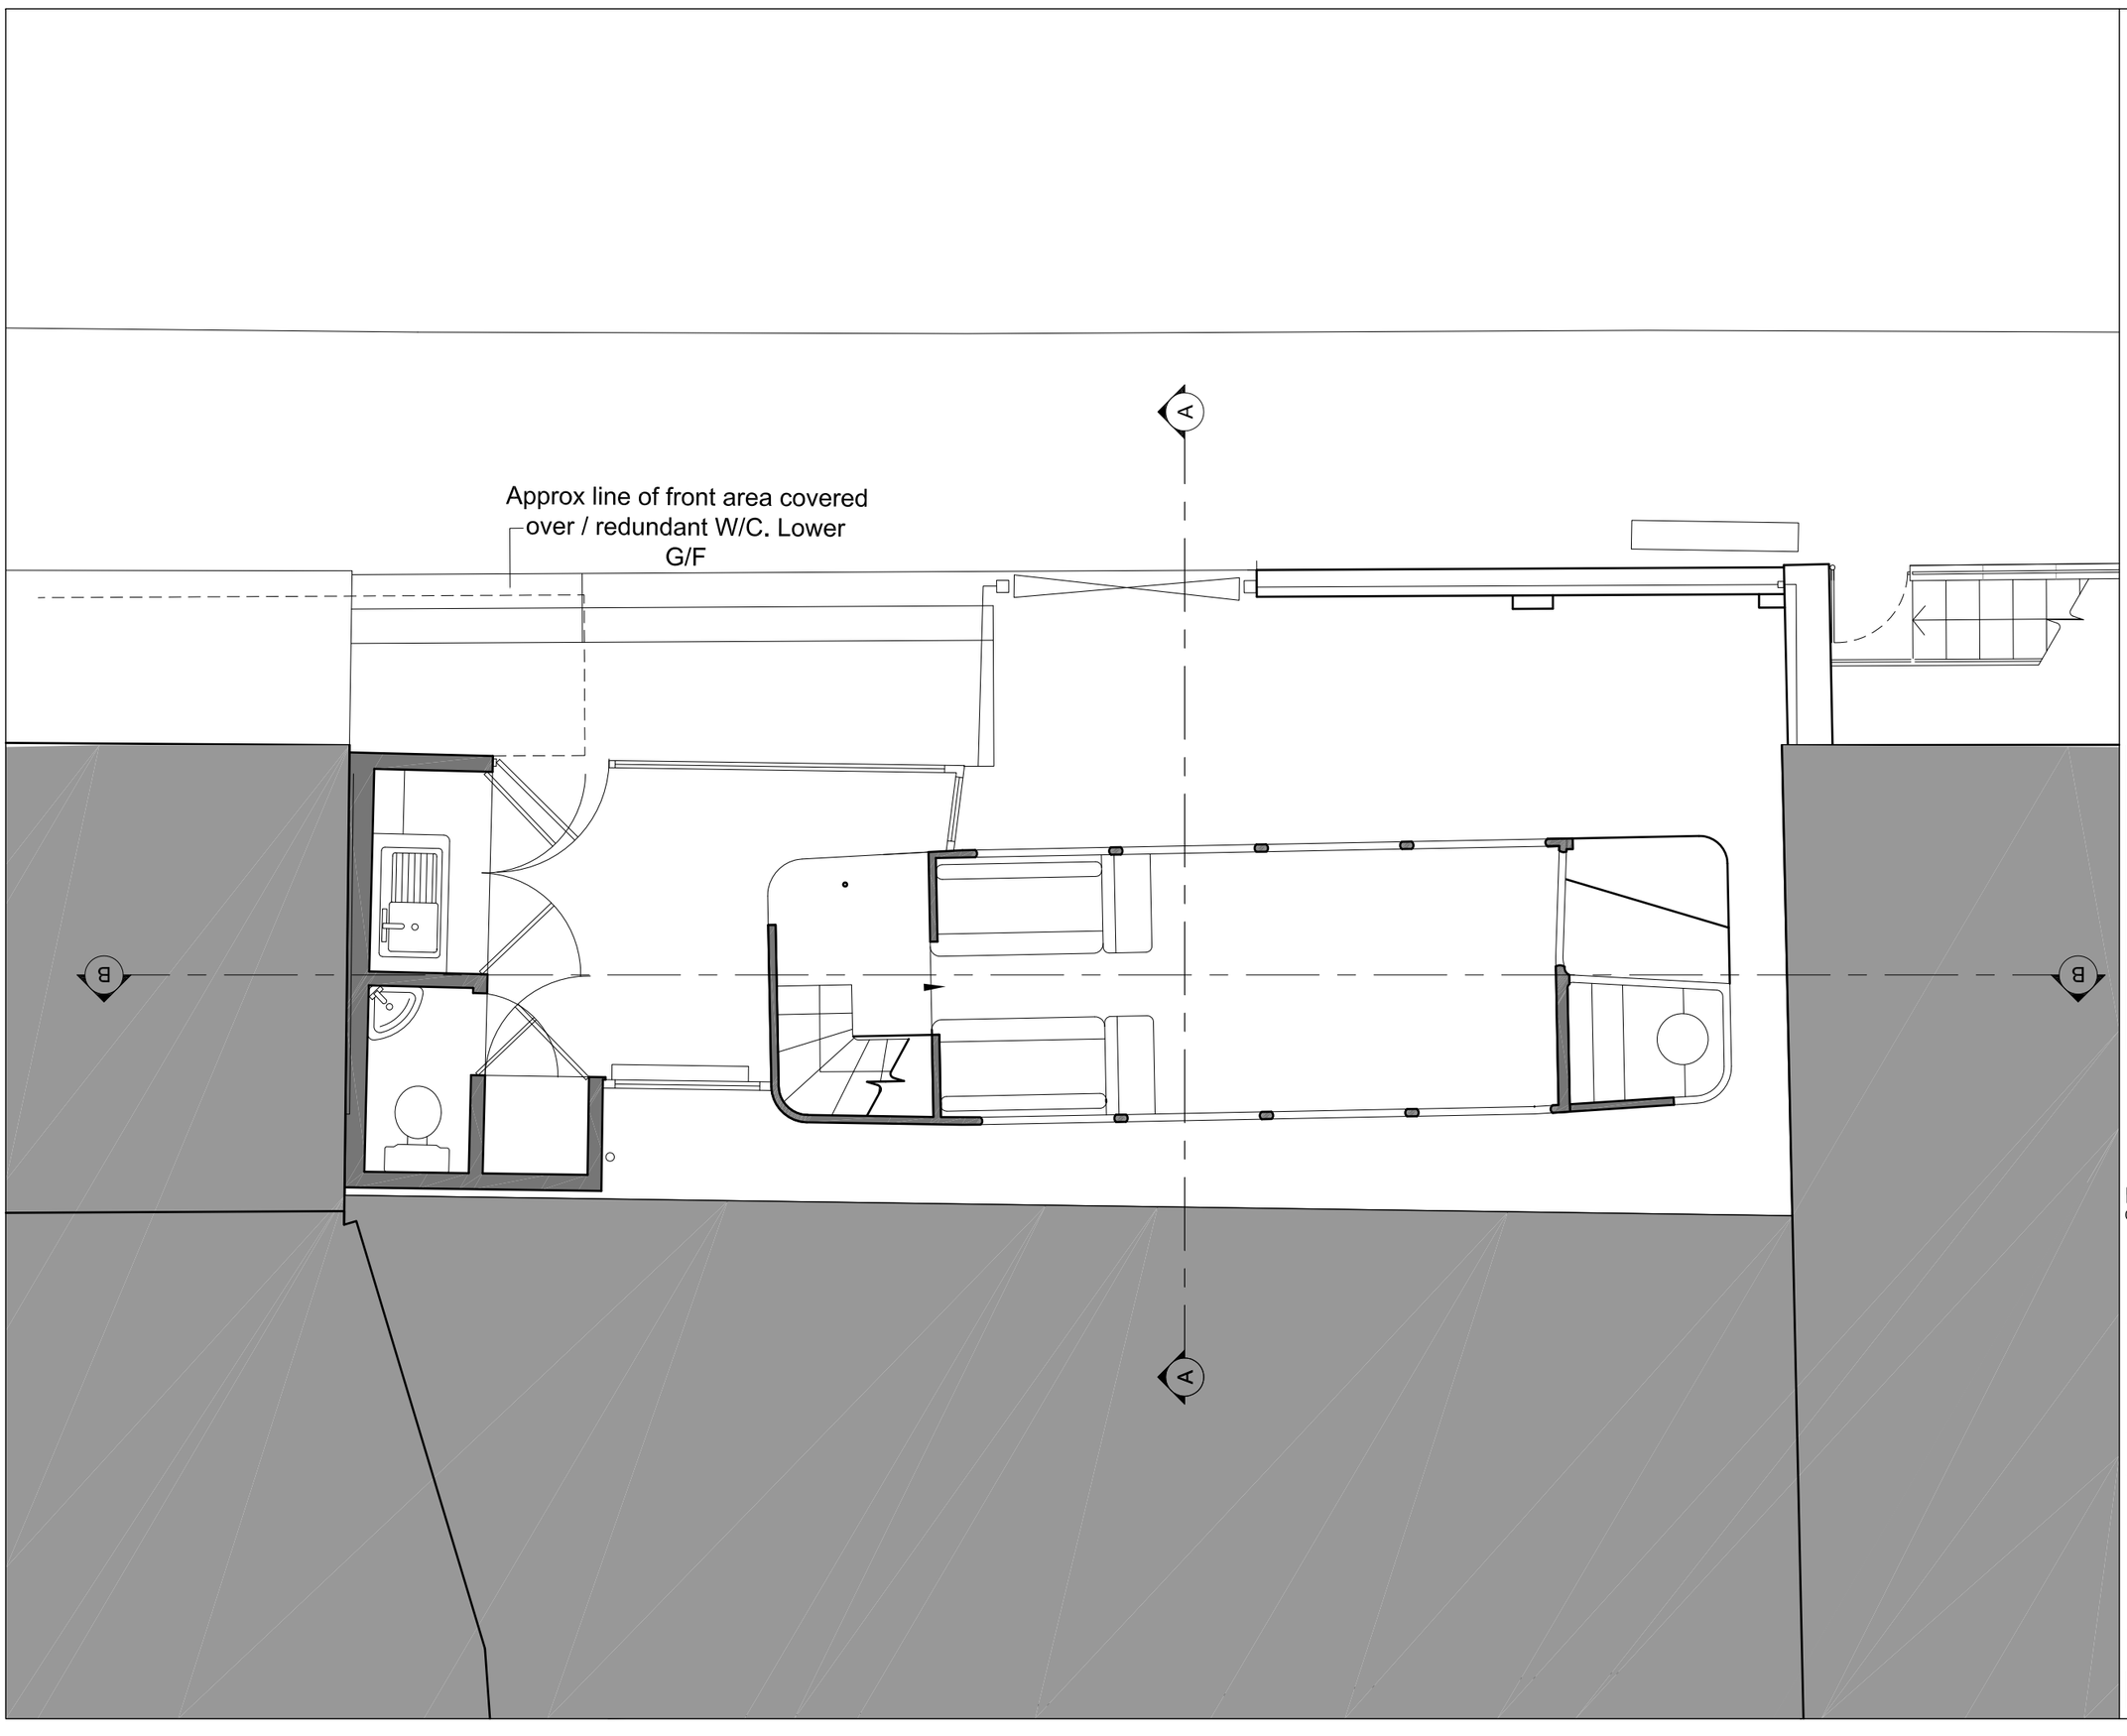

DATE	REVISIONS
26.05.2015	PL01 FOR PLANNING

N

0 1m 2m 2.5m

Do not scale from this drawing
All dimensions to be confirmed on site
Information contained within this drawing is the sole copyright of EMRYS Architects Ltd and is not to be reproduced without permission
EMRYS Architects are to be notified immediately of any discrepancies

EMRYS
CAP House | 9-12 Long Lane | London | EC1A 9HA
mail@emrysarchitects.com
www.emrysarchitects.com T : 020 7726 5060

JOB NO.	1421	CLIENT	Camden Bus Estate Agents
TITLE	27a Parkway, London NW1 7PN Camden Bus Estate Agents		
DWG	Existing Drawings Existing Ground Floor Plan		
DRAWN	WB	DATE	26.05.2015
SCALE @ A3	1/50		
CHECKED	GE	STATUS	PLANNING
REV	PL01		
DWG NO.	1421-0100-AP-001		

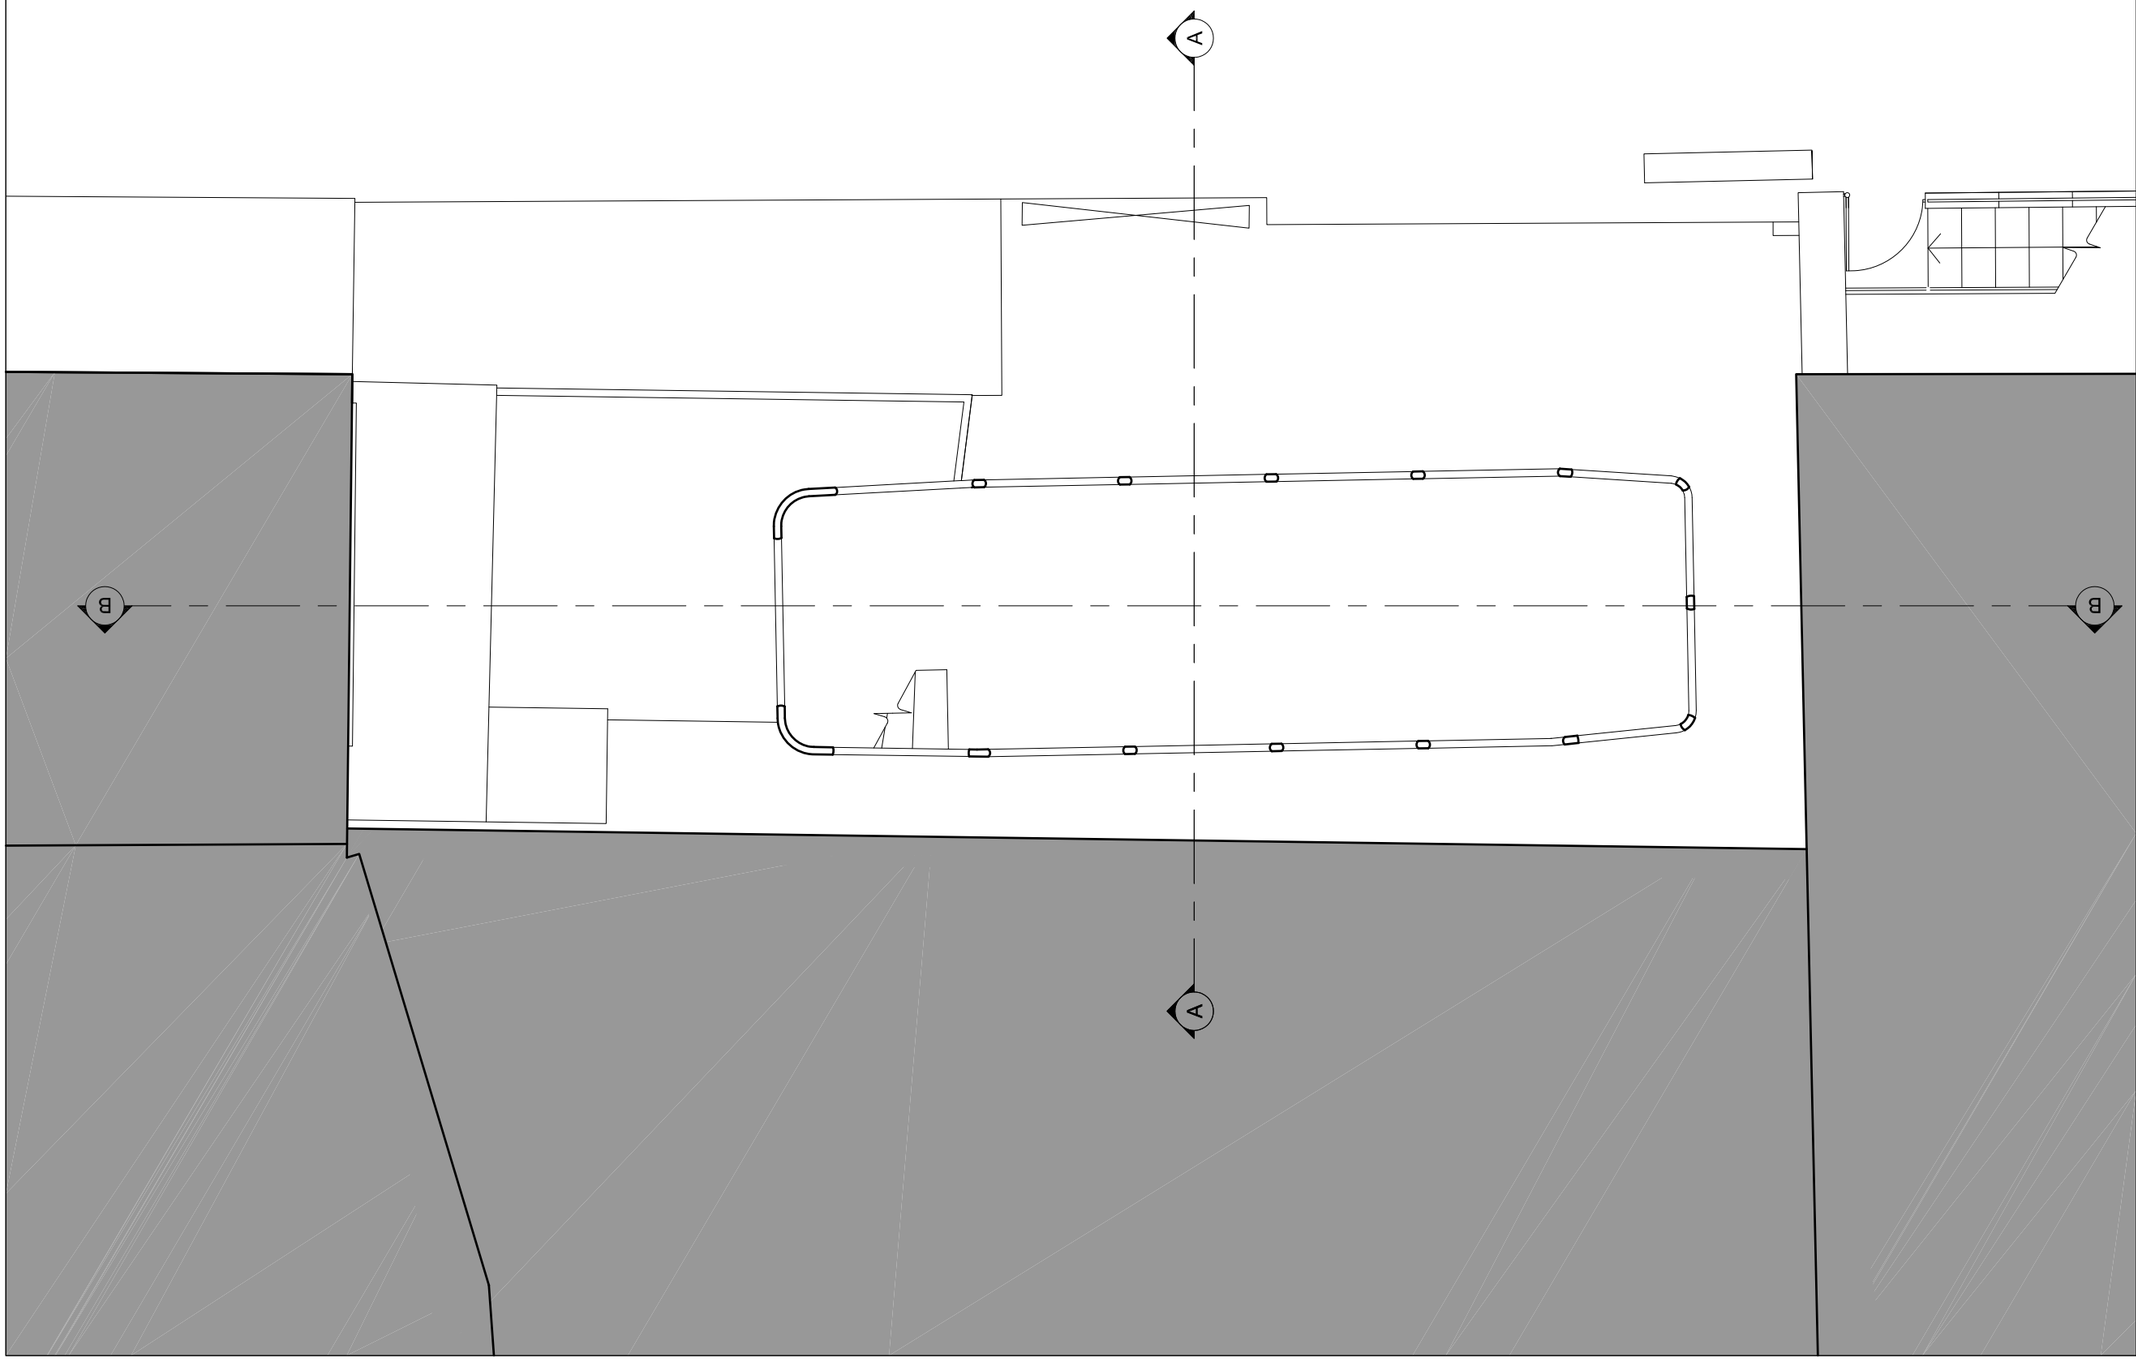

DATE	REVISIONS
26.05.2015	PL01 FOR PLANNING

N

0 1m 2m 2.5m

Do not scale from this drawing
All dimensions to be confirmed on site
Information contained within this drawing is the sole copyright of EMRYS Architects Ltd and is not to be reproduced without permission
EMRYS Architects are to be notified immediately of any discrepancies

EMRYS
CAP House | 9-12 Long Lane | London | EC1A 9HA
mail@emrysarchitects.com
www.emrysarchitects.com T : 020 7726 5060

JOB NO. 1421 | CLIENT Camden Bus Estate Agents

TITLE 27a Parkway, London NW1 7PN
Camden Bus Estate Agents

DWG Existing Drawings
Existing Upper Floor Plan

DRAWN WB | DATE 26.05.2015 | SCALE @ A1 1/50

CHECKED GE | STATUS PLANNING | REV PL01

DWG NO. 1421-0100-AL-002

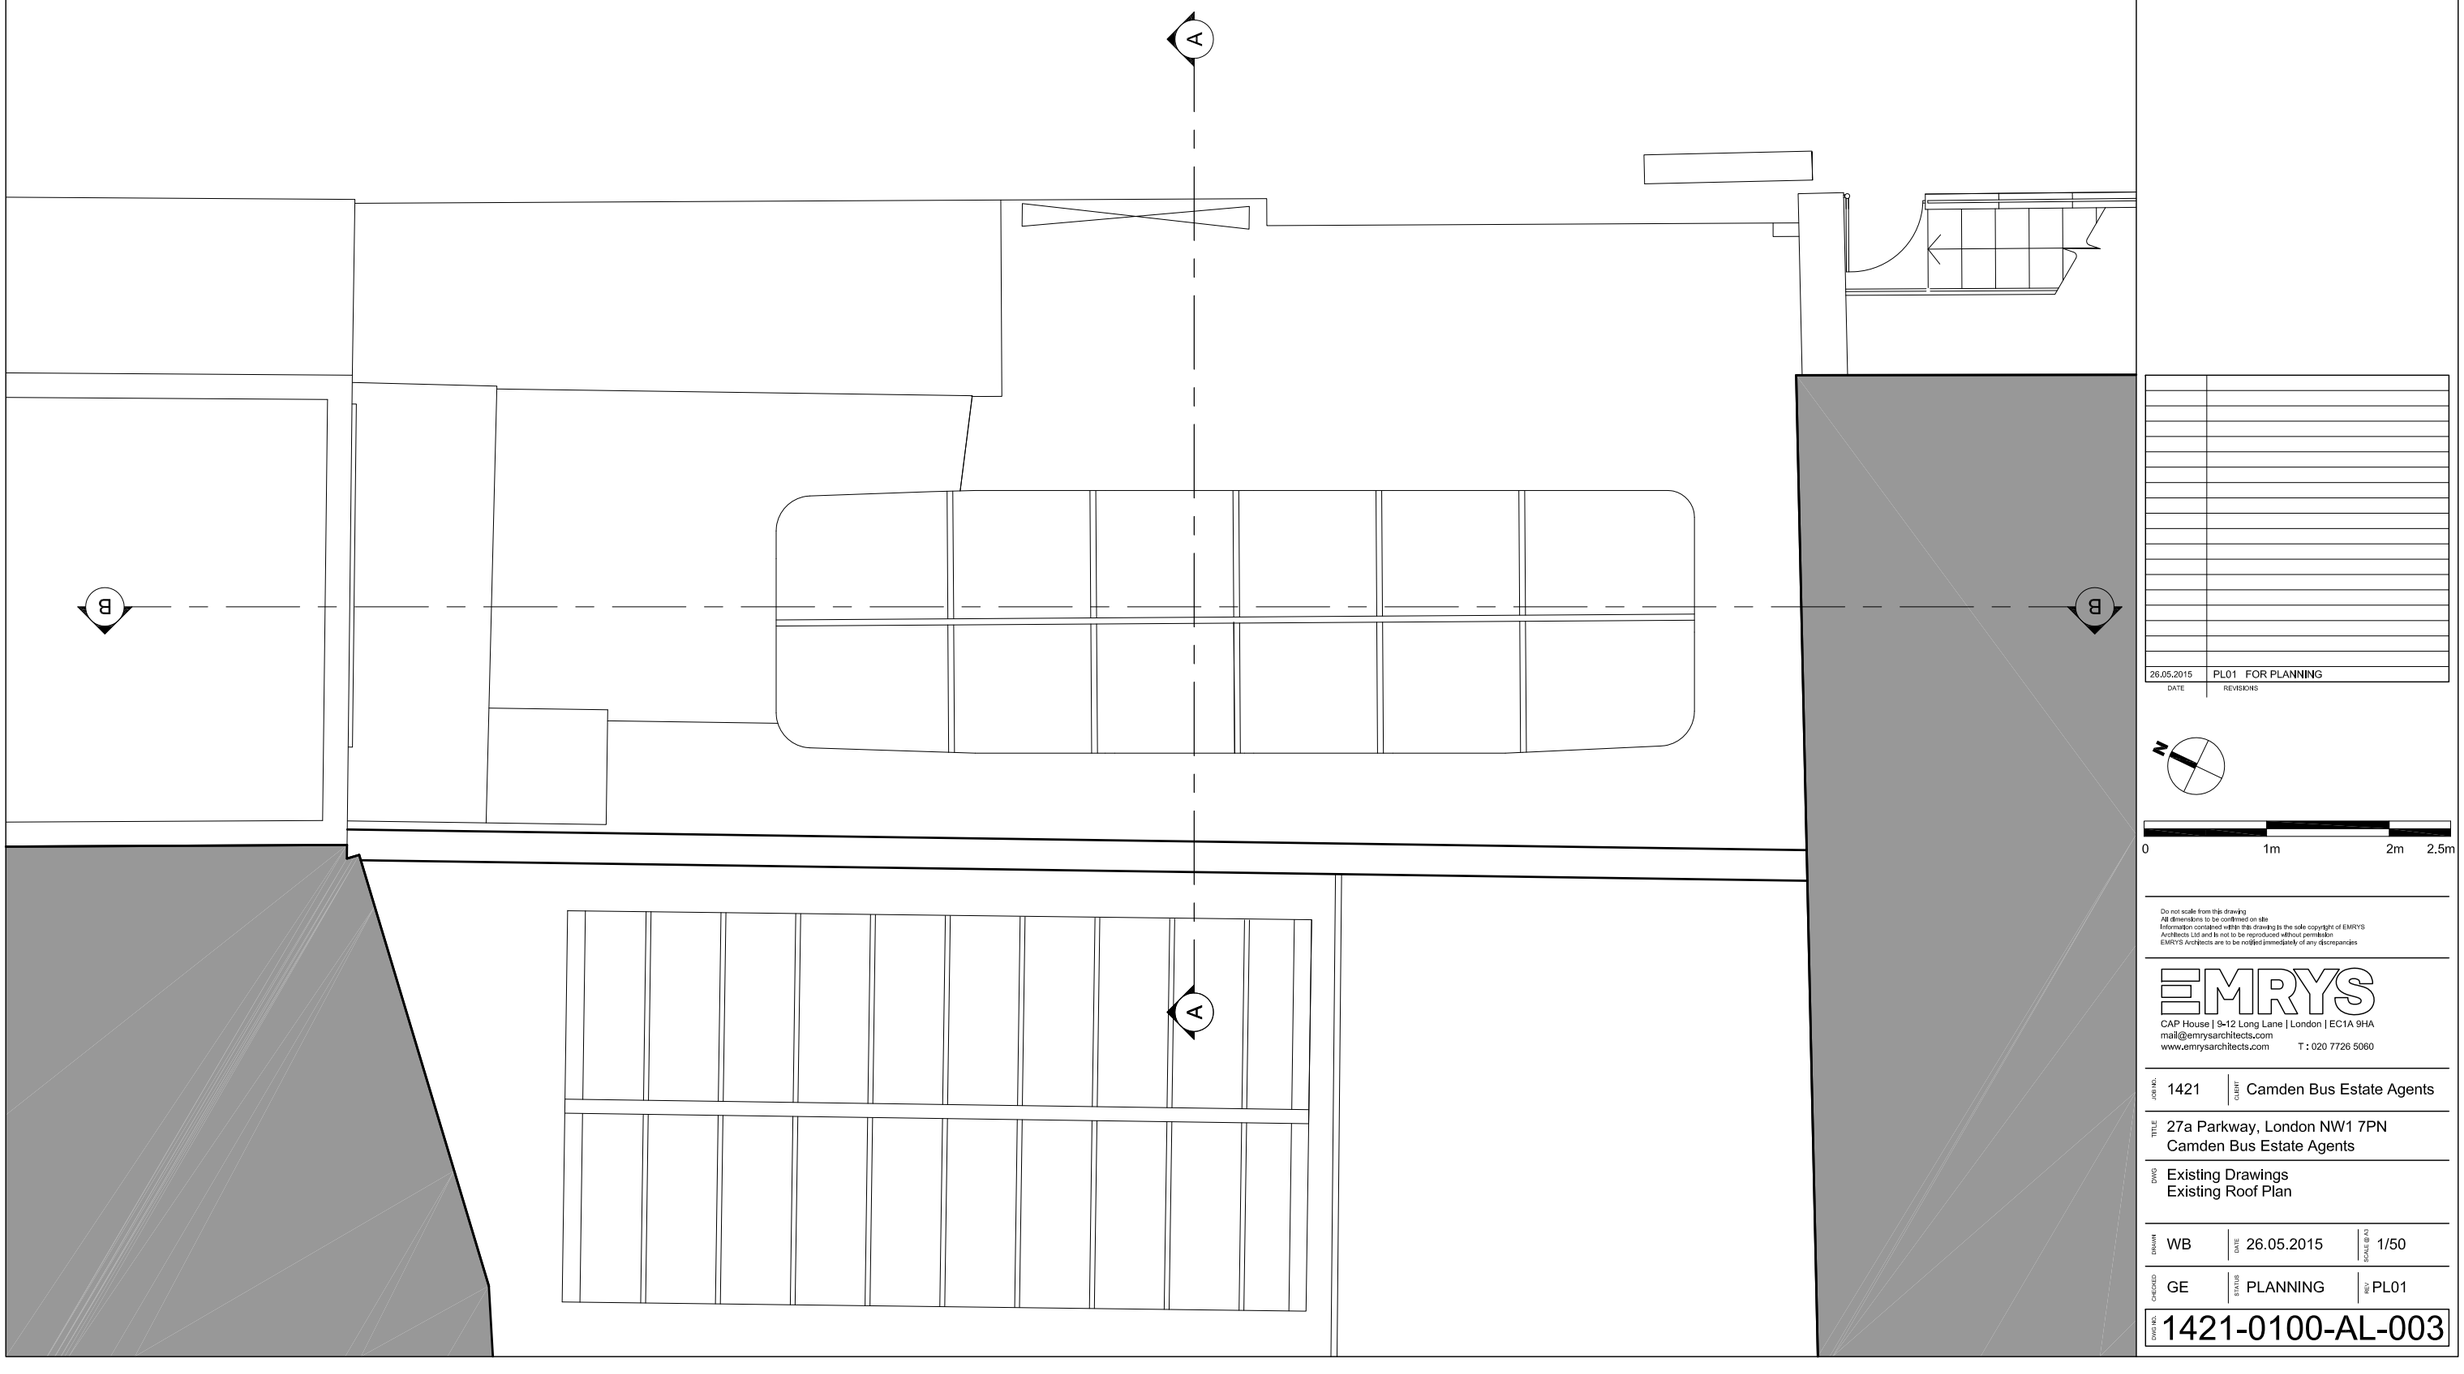

26.05.2015	PL01 FOR PLANNING
DATE	REVISIONS

N

0 1m 2m 2.5m

Do not scale from this drawing
All dimensions to be confirmed on site
Information contained within this drawing is the sole copyright of EMRYS Architects Ltd and is not to be reproduced without permission
EMRYS Architects are to be notified immediately of any discrepancies

EMRYS
CAP House | 9-12 Long Lane | London | EC1A 9HA
mail@emrysarchitects.com
www.emrysarchitects.com T : 020 7726 5060

JOB NO.	1421	CLIENT	Camden Bus Estate Agents
TITLE	27a Parkway, London NW1 7PN Camden Bus Estate Agents		
DWG	Existing Drawings Existing Roof Plan		
DRAWN	WB	DATE 26.05.2015	SCALE @ A3 1/50
CHECKED	GE	STATUS PLANNING	REV PL01
DWG NO.	1421-0100-AL-003		

01 Section AA

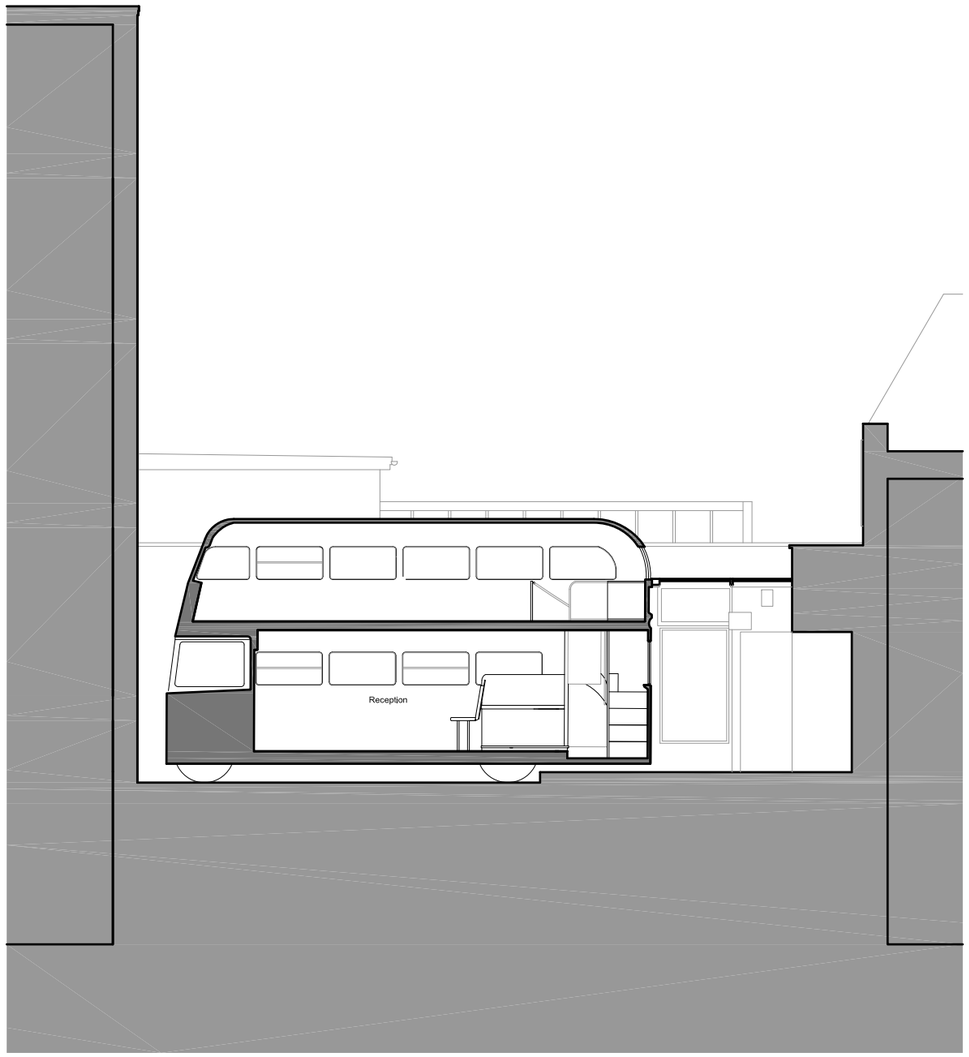

02 Section BB

DATE	REVISIONS
26.05.2015	PL01 FOR PLANNING

0 1m 2m 2.5m

Do not scale from this drawing
All dimensions to be confirmed on site
Information contained within this drawing is the sole copyright of EMRYS Architects Ltd and is not to be reproduced without permission
EMRYS Architects are to be notified immediately of any discrepancies

EMRYS
CAP House | 9-12 Long Lane | London | EC1A 9HA
mail@emrysarchitects.com
www.emrysarchitects.com T : 020 7726 5060

JOB NO.	1421	CLIENT	Camden Bus Estate Agents
TITLE	27a Parkway, London NW1 7PN Camden Bus Estate Agents		
DWG	Existing Drawings Existing Sections		
DRAWN	WB	DATE	26.05.2015
SCALE @ A3	1/100		
CHECKED	GE	STATUS	PLANNING
REV	PL01		
DWG NO.	1421-0100-AP-004		

DATE	REVISIONS
26.05.2015	PL01 FOR PLANNING

0 1m 2m 2.5m

Do not scale from this drawing
All dimensions to be confirmed on site
Information contained within this drawing is the sole copyright of EMRYS Architects Ltd and is not to be reproduced without permission
EMRYS Architects are to be notified immediately of any discrepancies

EMRYS
CAP House | 9-12 Long Lane | London | EC1A 9HA
mail@emrysarchitects.com
www.emrysarchitects.com T : 020 7726 5060

JOB NO.	1421	CLIENT	Camden Bus Estate Agents
TITLE	27a Parkway, London NW1 7PN Camden Bus Estate Agents		
DWG	Existing Drawings Existing Elevation		
DRAWN	WB	DATE 26.05.2015	SCALE @ A3 1/100
CHECKED	GE	STATUS PLANNING	REV PL01
DWG NO.	1421-0100-AP-005		