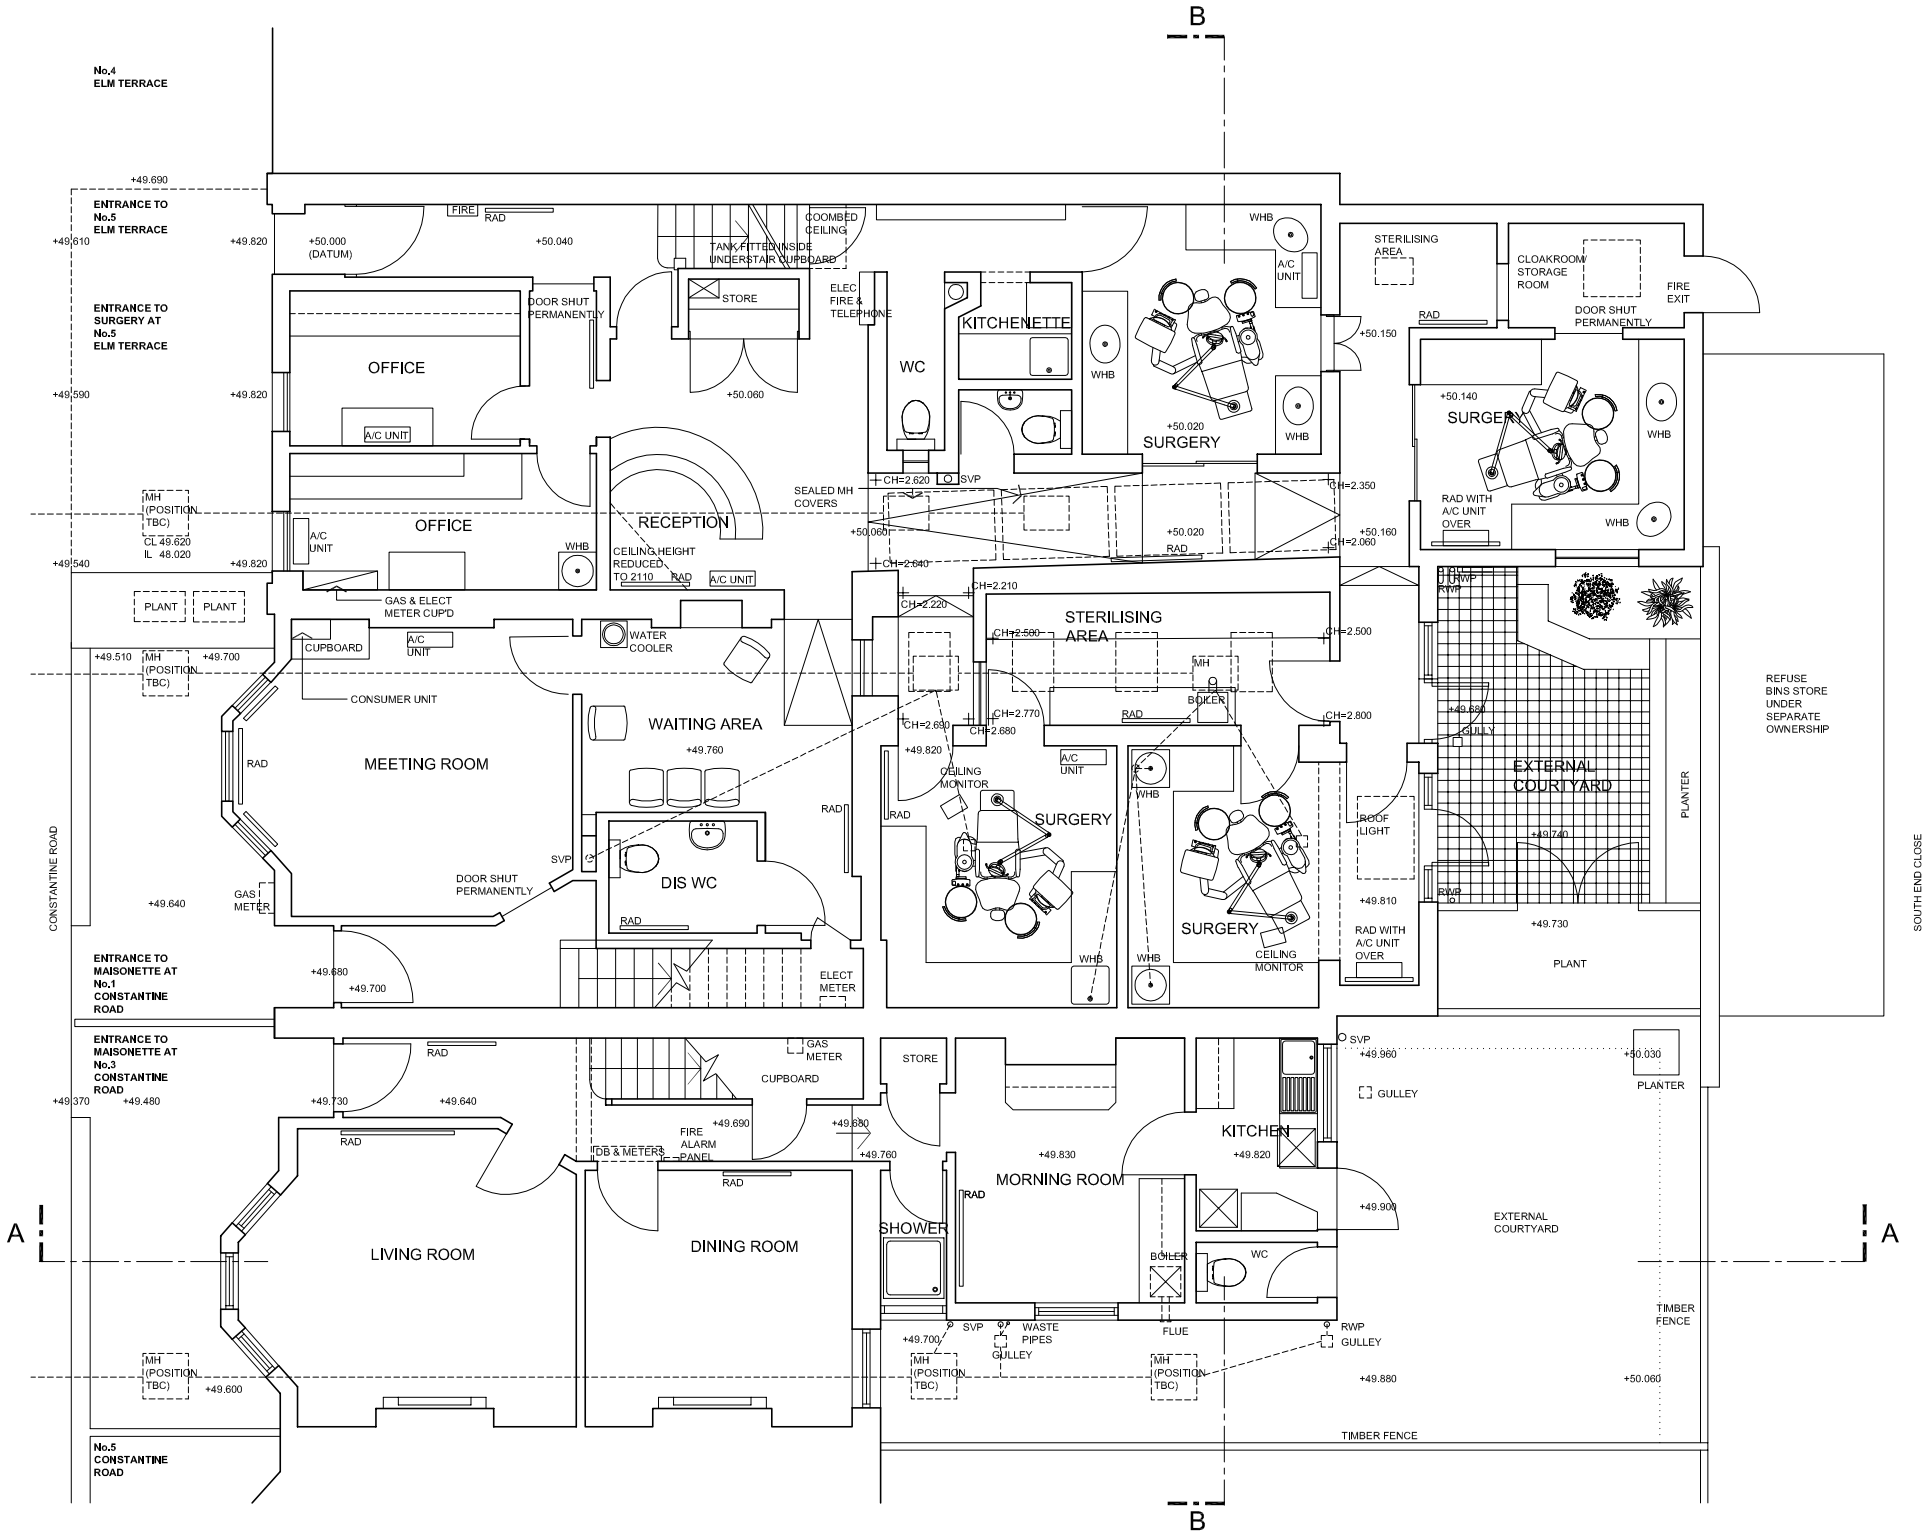

GENERAL NOTES

FOR CONSTRUCTION PURPOSES DO NOT SCALE, VERIFY ALL DIMENSIONS AND LEVELS ON SITE, CONFIRM ALL SETTING OUT DIMENSIONS.

SHOULD CONDITIONS ON SITE VARY FROM INFORMATION SUPPLIED REPORT TO ARCHITECT IMMEDIATELY.

THIS DRAWING TO BE READ IN CONJUNCTION WITH ALL RELEVANT CONSULTANTS DRAWINGS AND SPECIFICATIONS.

MATERIALS AND WORKMANSHIP TO BE TO RELEVANT BRITISH STANDARDS AND CODES OF PRACTICE AND MANUFACTURERS' WRITTEN RECOMMENDATIONS WHERE APPLICABLE, UNLESS SPECIFICALLY NOTED OTHERWISE.

ALL WORKS TO BE EXECUTED WITH DUE CARE AND DILIGENCE SO AS NOT TO IMPAIR THE STABILITY OF THE BUILDING, ADJACENT WORKS, SITE PERSONNEL OR THIRD PARTIES, ALL IN ACCORDANCE WITH HSE DIRECTIVES AND RECOMMENDATIONS AND THE CDM REGULATIONS CURRENTLY IN FORCE.

REV	DATE	INTLS	AMENDMENT
A	09/02/15	AH	PLAN AMENDED AS PER SURVEY DRAWINGS
B	25/02/15	AH	DRAWING SCALE CHANGED FROM 1:100 TO 1:50 AND SHEET SIZE UPDATED TO SUIT
C	12/03/15	JD	NOTE RE EXISTING LEVELS ADDED
D	26/03/15	AH	PLAN OF No 3 AMENDED AS PER SURVEY DRAWINGS AND LEVELS ADDED BUILDING WARRANT ISSUE
E	18/05/15	JD	PLANNING ISSUE

PLANNING APPLICATION

0 1 2 3 4 5
METRES

DRAWING TITLE

EXISTING GROUND FLOOR PLAN

PROJECT: DENTAL PRACTICE ALT & EXT INC MAISONETTE AT No. 3
LOCATION: 5 ELM TCE & 1-3 CONSTANTINE ROAD, LONDON, NW3 2LN
CLIENT: DR LINDA GREENWALL
DATE: DEC 14
SCALE: 1@50@A1, 1:100@A3
DRAWN: APMU
JOB NO: 2803 ORIG NO: L(1)01 REV: E

mcKnoss Studios
ARCHITECTS
111 KING STREET
BONNYBRIDGE FALKIRK
SCOTLAND
T: 01324 720900
M: 07973 100 100
E: info@mcknossstudios.com
W: www.mcknossstudios.com