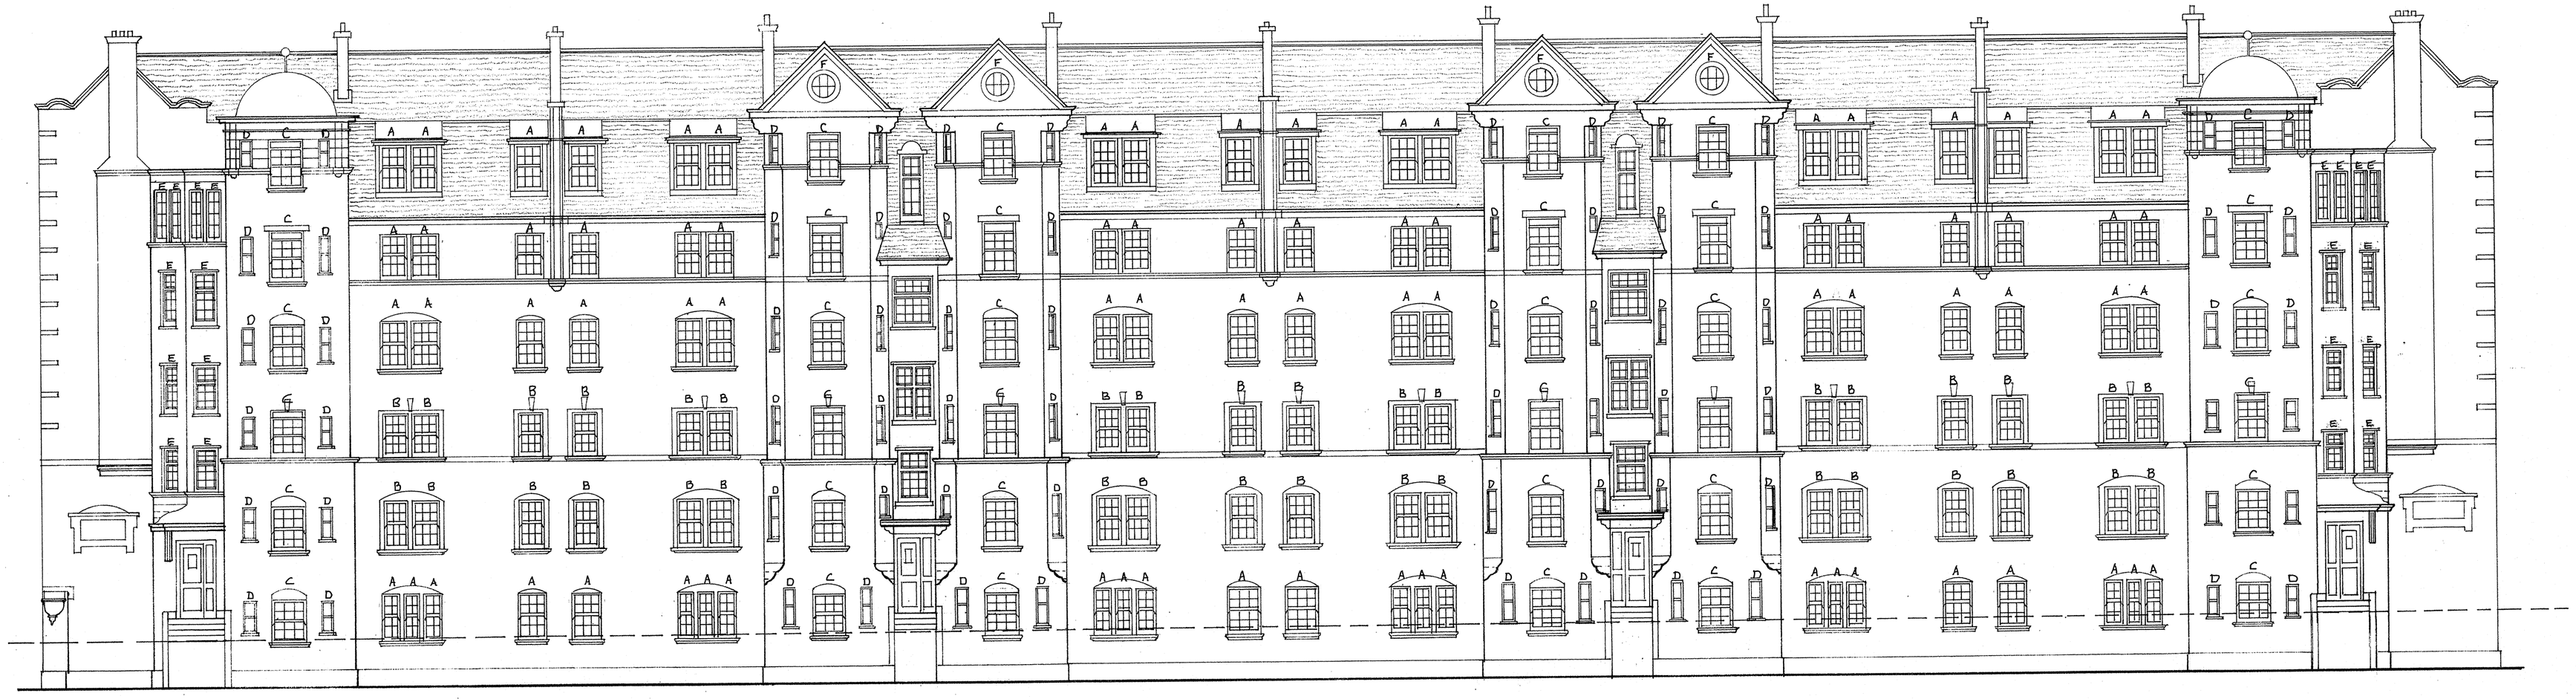

FRONT ELEVATION 'A'

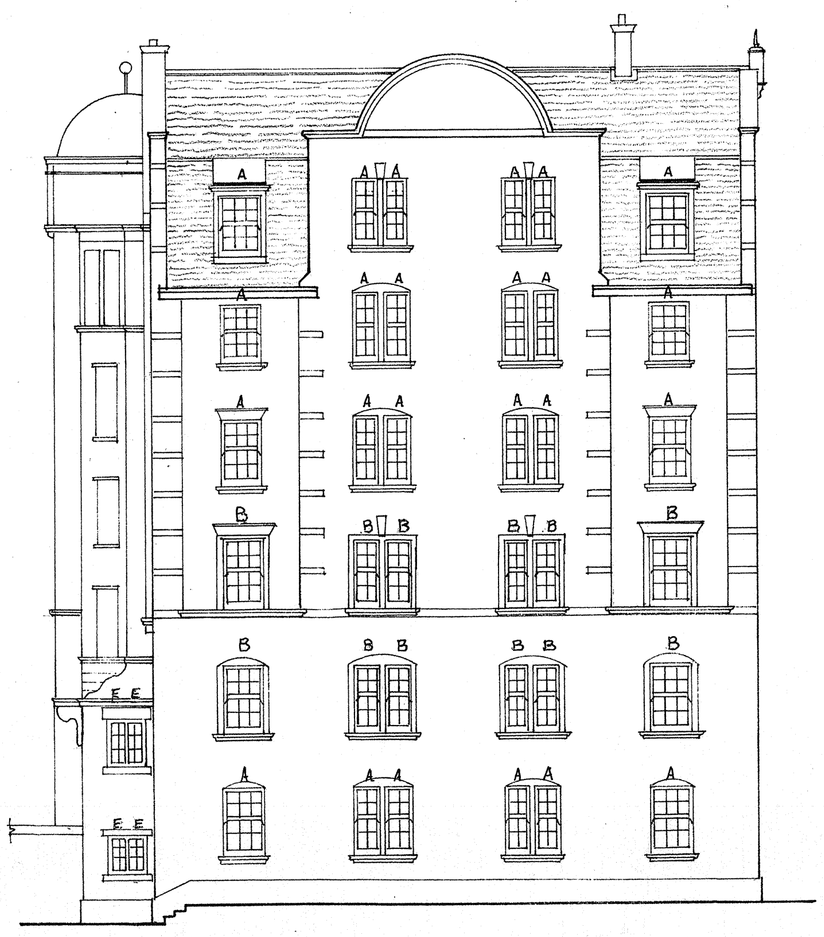

SIDE ELEVATION 'B'

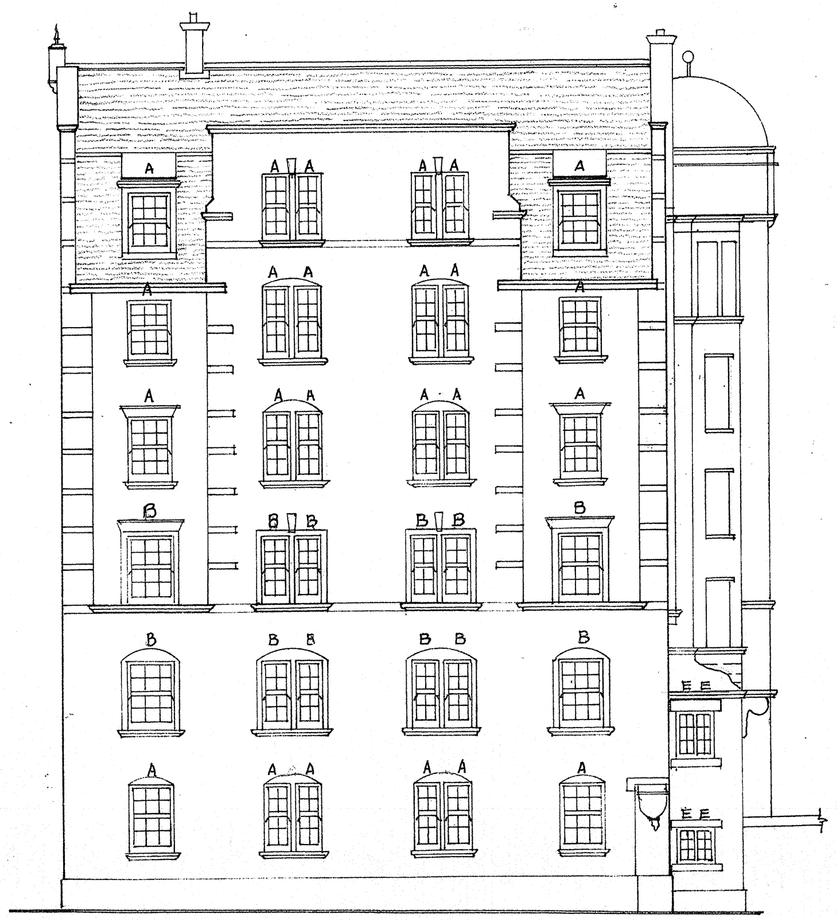

SIDE ELEVATION 'C'

WINDOW INFORMATION

TYPE A — VERTICAL SLIDING SASH – INTERNAL WEIGHT BOXES AS EXISTING

TYPE B — VERTICAL SLIDING SASH – EXTERNAL WEIGHT BOXES AS EXISTING

TYPE C — EXISTING ALUMINIUM FRAMED VERTICAL SLIDING SASH WINDOWS REPLACED WITH TIMBER VERTICAL SLIDING SASH WINDOWS – INTERNAL WEIGHT BOXES AND WITH SOLID INFILLS OVER ACCOMODATING EXISTING KITCHEN SUSPENDED CEILINGS

TYPE D — EXISTING STEEL FRAMED WINDOWS WITH SOLID INFILLS HOUSING BOILER FLUES OR EXTRACT GRILLES. TO BE REPLACED USING TIMBER FRAMED WINDOWS WITH FIXED GLAZING AND COMPOSITE, WHITE FACED INFILLS TO ACCOMODATE FLUES & GRILLES.

TYPE E — VERTICAL CENTRE PIVOT WINDOWS AS EXISTING

TYPE F — CIRCULAR TIMBER FRAMED FIXED LIGHTS AS EXISTING

TYPE G — EXISTING ALUMINIUM FRAMED VERTICAL SLIDING SASH WINDOWS REPLACED WITH TIMBER VERTICAL SLIDING SASH WINDOWS – INTERNAL WEIGHT BOXES

READ IN CONJUNCTION WITH DRAWING NO. 0415/422-01, 02 & 04

REPLACEMENT OF WINDOWS AT FLATS 1-86 FLAXMAN COURT, FLAXMAN TERRACE, LONDON WC1H 9AR	MAY 2015		
	SCALE 1:100 @ A1 SIZE		
	0415/422-03 B		
	DATE		R
	13/05/15	PRELIM. ISSUE	
	15/05/15	LISTED BUILDING CONSENT ISSUE	A
ELEVATIONS AS PROPOSED SHOWING WINDOW TYPES	24/07/15	FULL PLANNING ISSUE. WINDOWS TYPE D NOW TIMBER	B
SHEET 1			