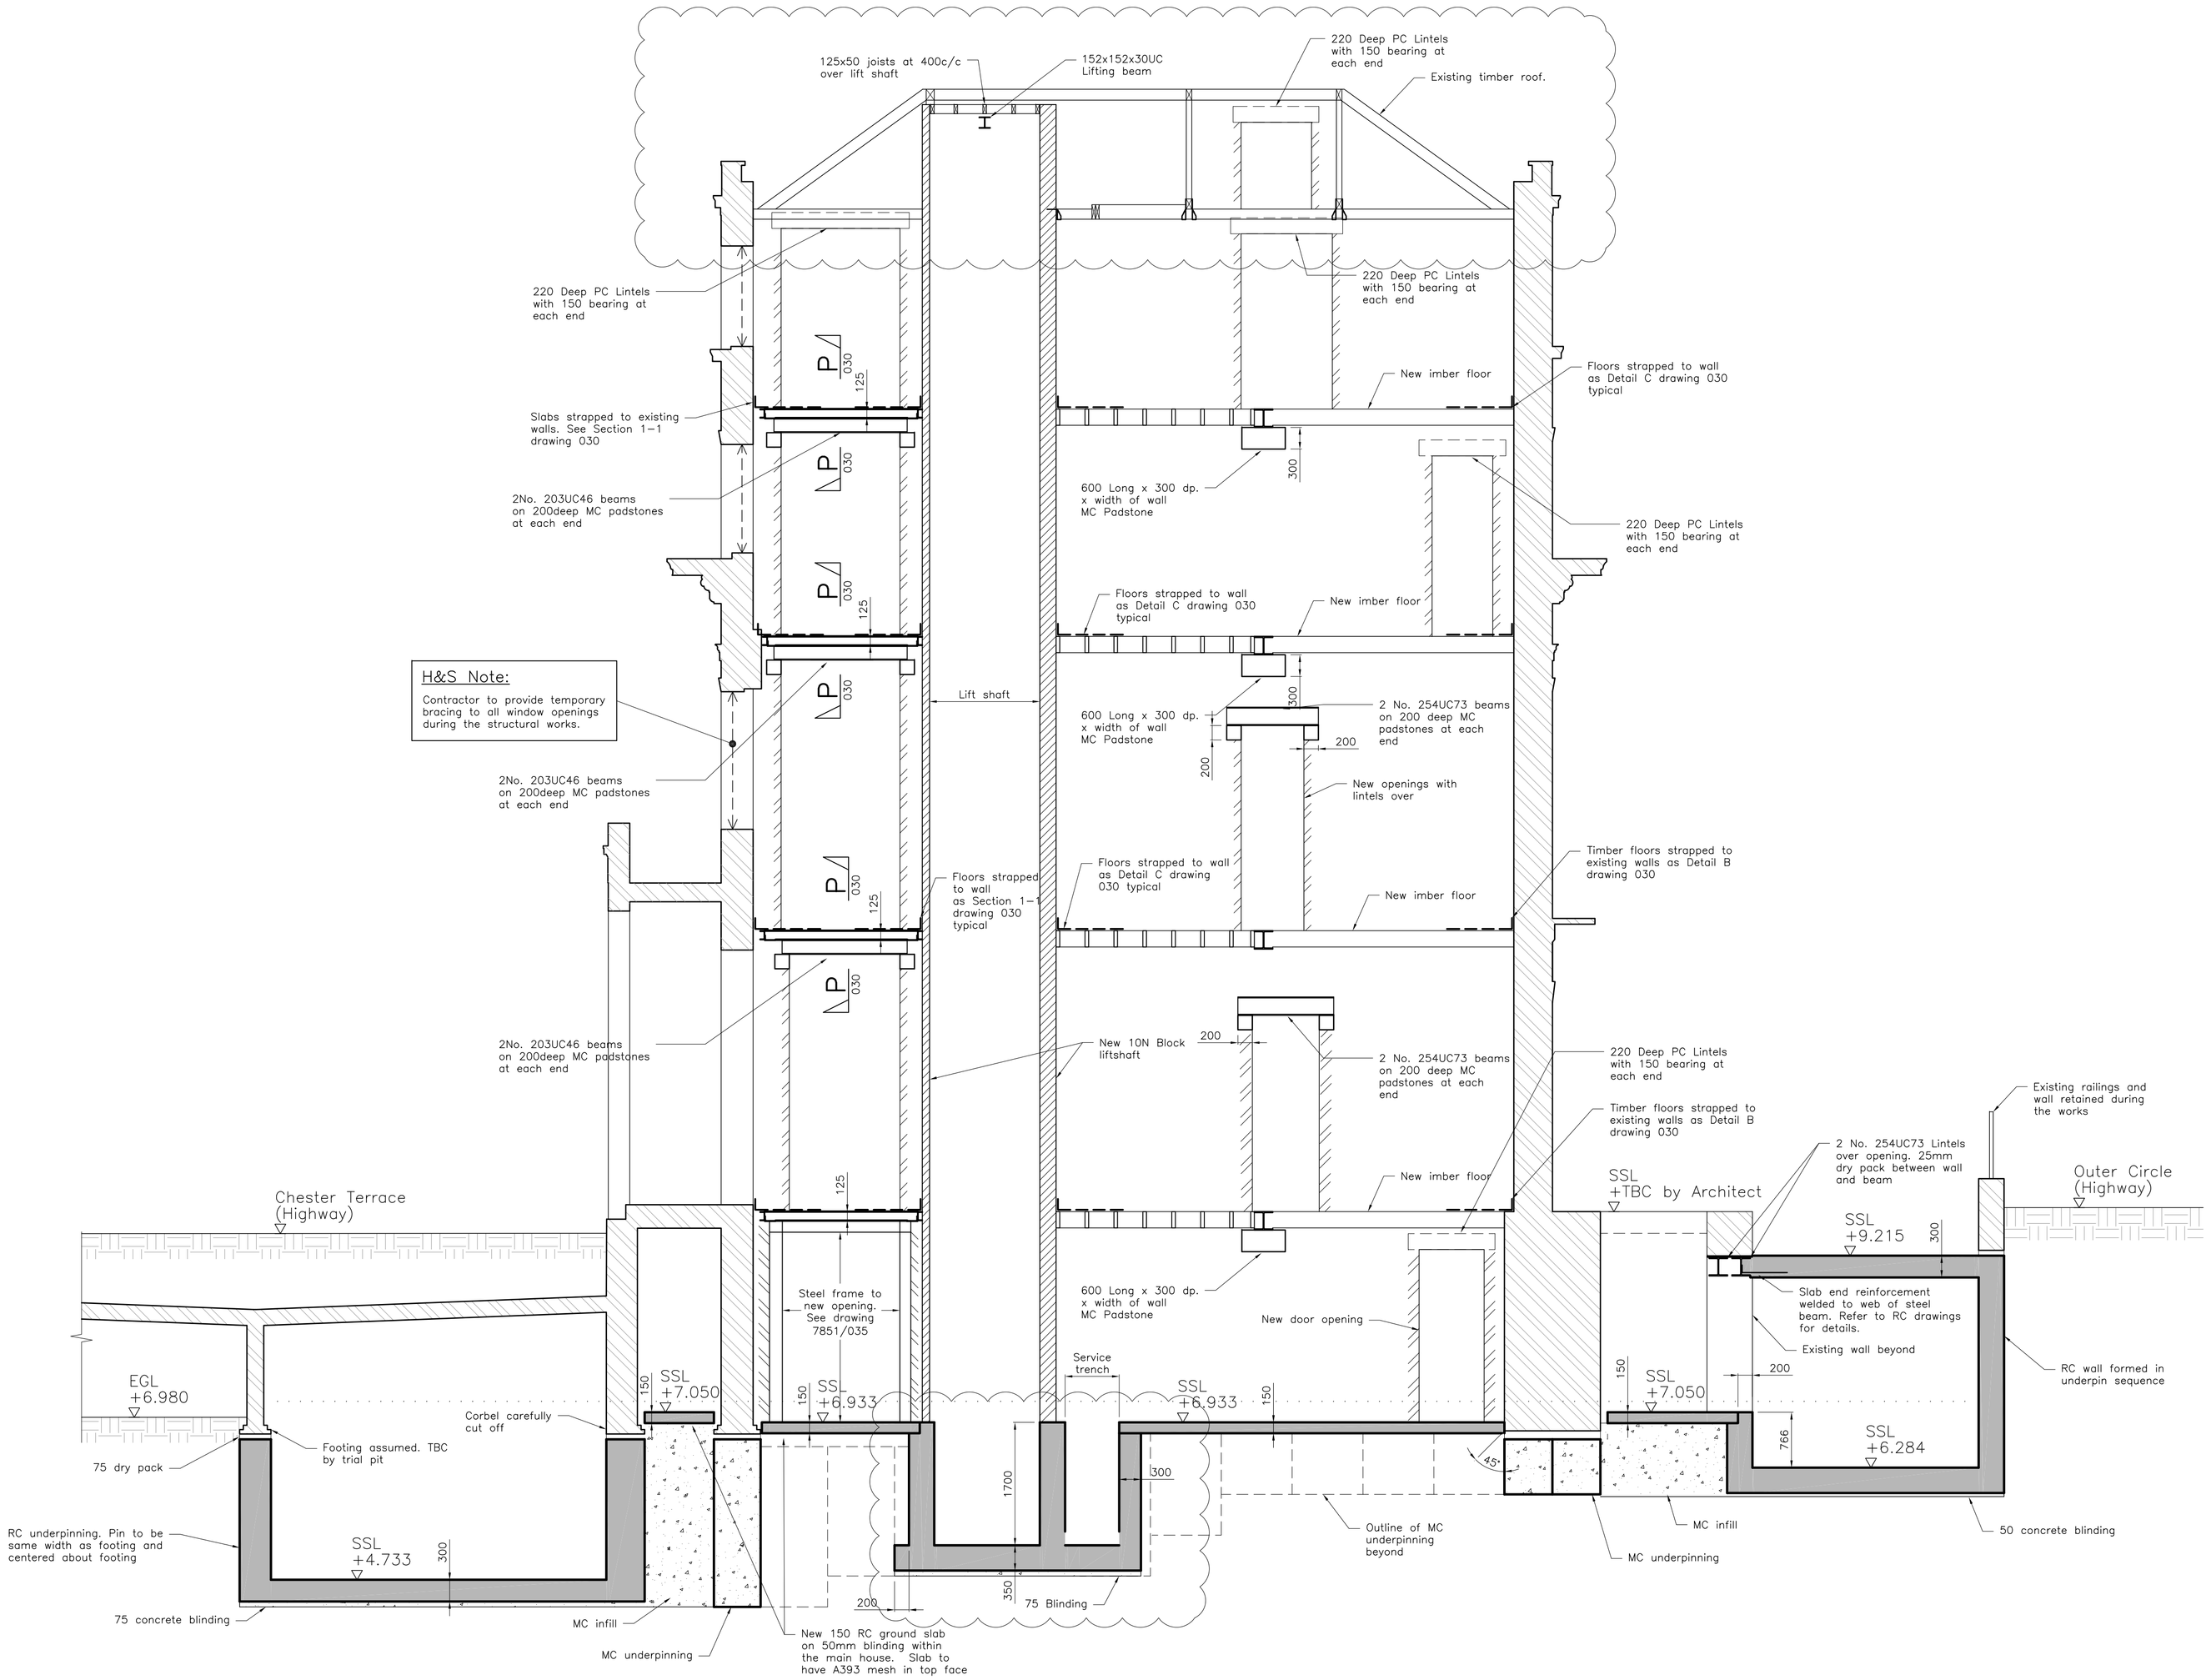

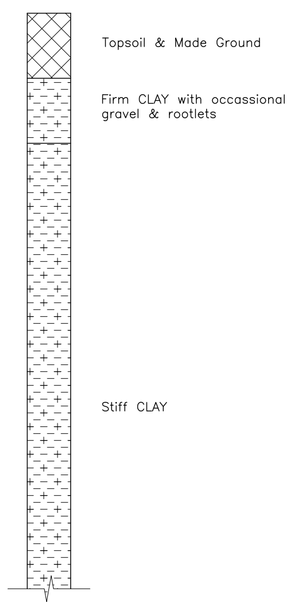

GROUND PROFILE

NOTES:

1. All structural engineering drawings are to be read with the specification and with all relevant Architect's and Service Engineer's drawings and specifications.
2. Do not scale from this drawing in either paper or digital form. Use written dimensions only. To check drawing has been printed to intended scale this bar should be 50mm long @ A1 or 25mm long @ A3:
3. All dimensions are in millimetres and levels in metres.
4. Refer to drawing 7851/001 for further notes.

Rev	Date	Issued	Amendment
I	13.02.15	DS	Issued for Construction Service trench deepened, roof details added
H	01.12.14	DJP	Issued for Construction Following further information from Architect
G	12.11.14	DS	Issued for Construction
F	07.11.14	DS	Issued for Construction Approval
E	09.10.14	GPB	Revised following Architects comments on 07.10.14
D	11.08.14	TM	Levels confirmed & service trench added.
C	24.04.14	TM	Issued for tender.
B	15.04.14	TM	Redrawn to reflect plans.
A	11.10.13	TM	Issued for comment/coordination.
–	08.03.13	AB	Issued for comment/coordination.

Status
CONSTRUCTION

SINCLAIR JOHNSTON
Consulting Civil & Structural Engineers

93 Great Suffolk Street
London SE1 0BX
T: 020 7593 1900
F: 020 7593 1910
www.sinclairjohnston.co.uk

41–42 CHESTER TERRACE NW1

FULL BUILDING SECTION SECTION B–B

Drawn T Musson Scale 1:50

Project No./Drawing No. 7851/021 Rev I