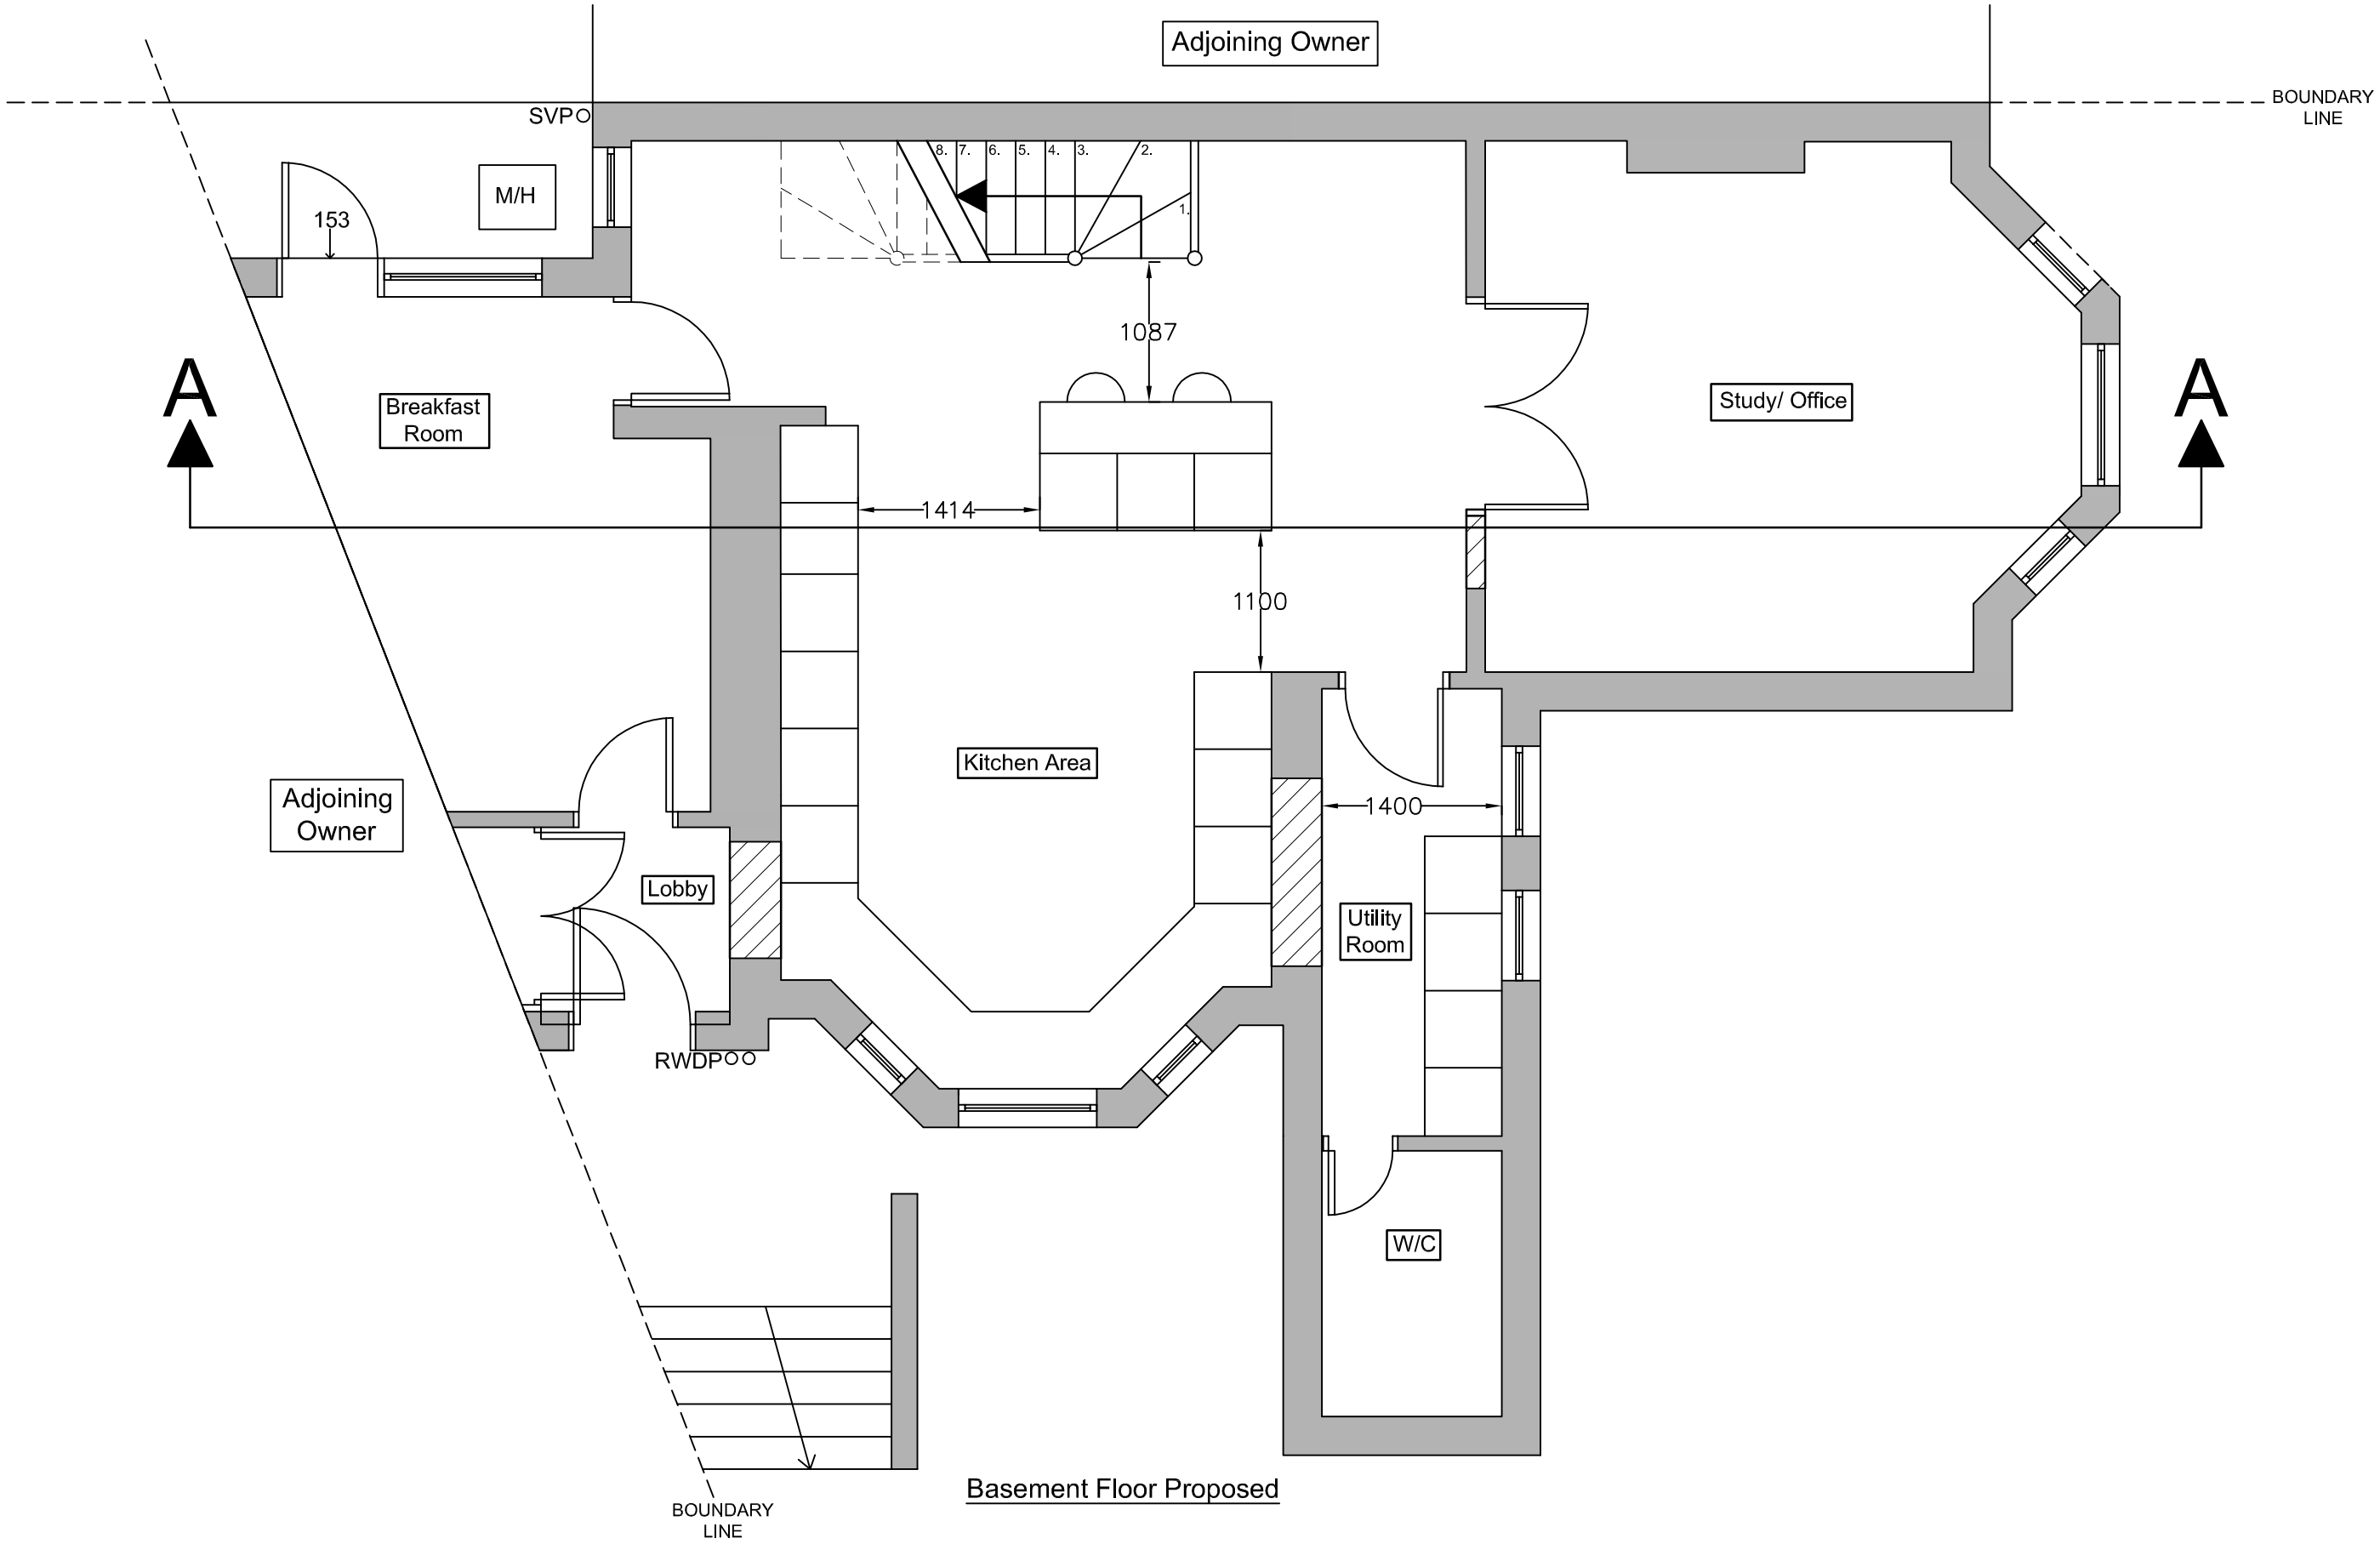

Basement Floor Proposed

METRIC SCALE

1m

5m

Sheeley & Associates
Chartered Surveyors & Architectural Services

Tel: 020 8508 2001 **Fax:** 020 8508 5718
36 Church Hill, Loughton, Essex IG10 1LA

www.sheeleyassociates.co.uk

Planning Consultants • Party Wall Awards • Project Managers • Dilapidation Schedules • Building Surveys
Architectural Services • CDM Coordinators (Health & Safety) • Development Consultants

TITLE:	BASEMENT FLOOR PROPOSED
SCALE:	1:50 @ A3
DATE:	2nd December 2014
JOB NO:	ATNS/ 2381/ PR01
DRAWN BY:	RSTS
	32 Willow Road, London NW3 1TL
REVISION:	
ISSUED FOR:	