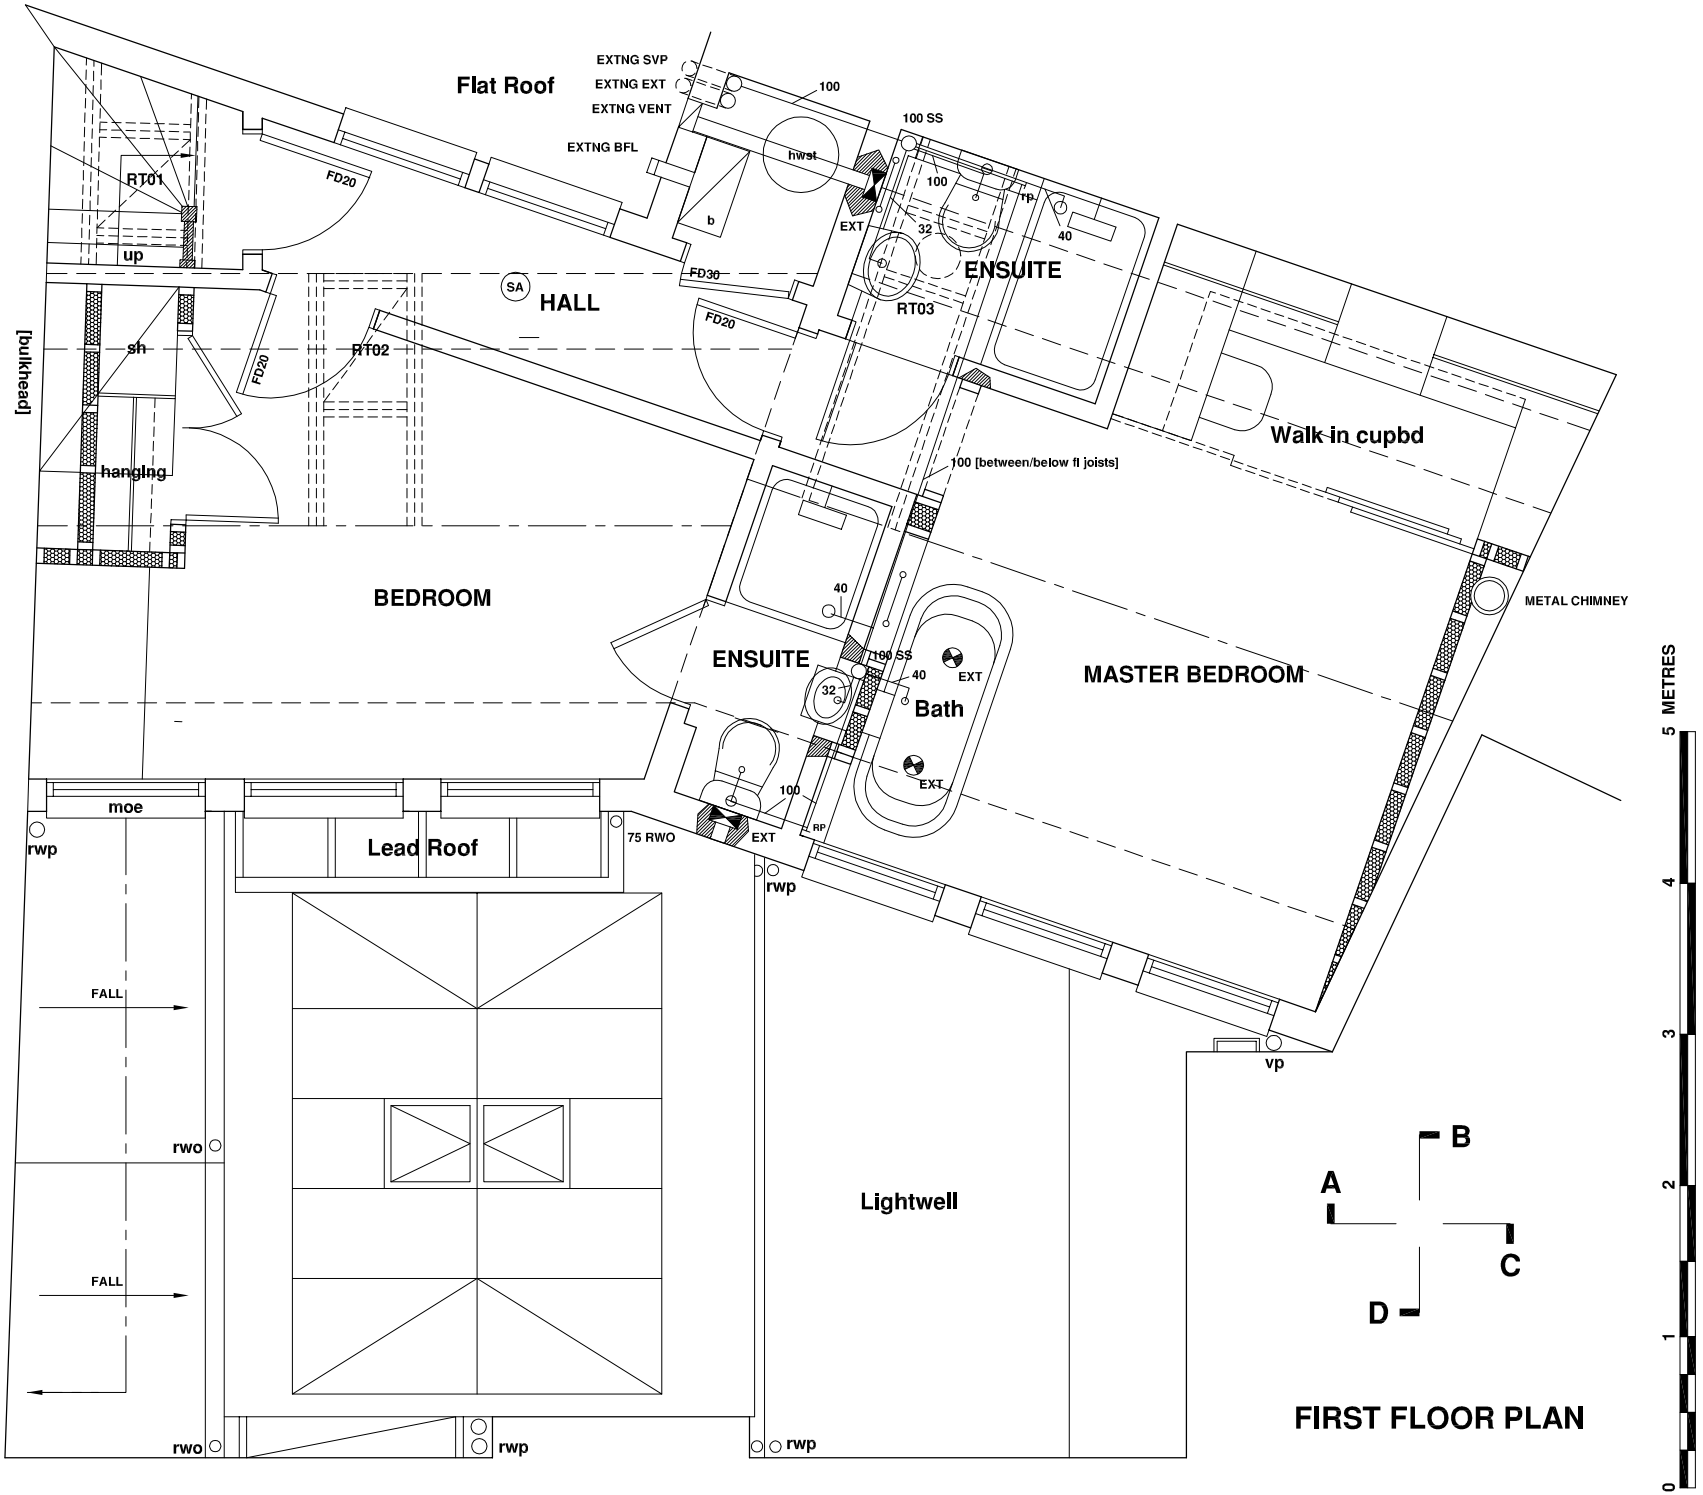

FIRST FLOOR PLAN

NOTE;
TO BE READ IN CONJUNCTION WITH BUILDING REGULATIONS COMPLIANCE SPECIFICATION

Title	LOCATION DWG GA AS PROPOSED - BUILDERS WORKS PLAN
Job	THE COTTAGE, 18 MONMOUTH STREET, LONDON WC2
Architects	GORDON R KERR AND ASSOCIATES LONG CROSS HOUSE, LONG CROSS HILL, ARFORD, HEADLEY, HAMTS GU35 8BS Tel/Fax: 01428 717242 e: gordon@grkerrassoc.wanadoo.co.uk
Scale	1:50@A4
Date	JUNE 2015
Drwn by	GRK
Client	NASH HOMES
JOB NO.	15002
DWG NO.	L (2-) 03A