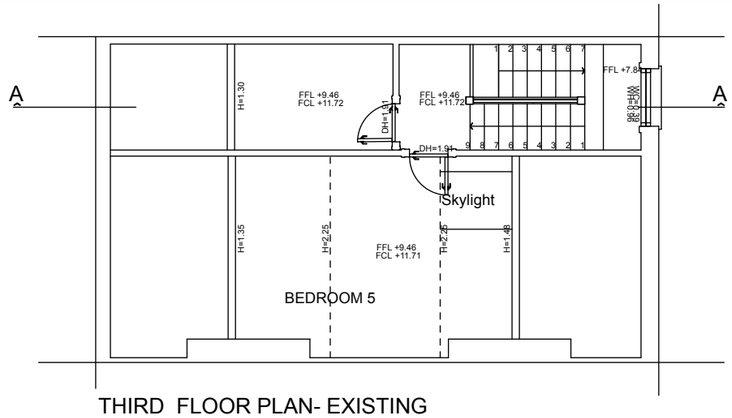

THIRD FLOOR PLAN- EXISTING

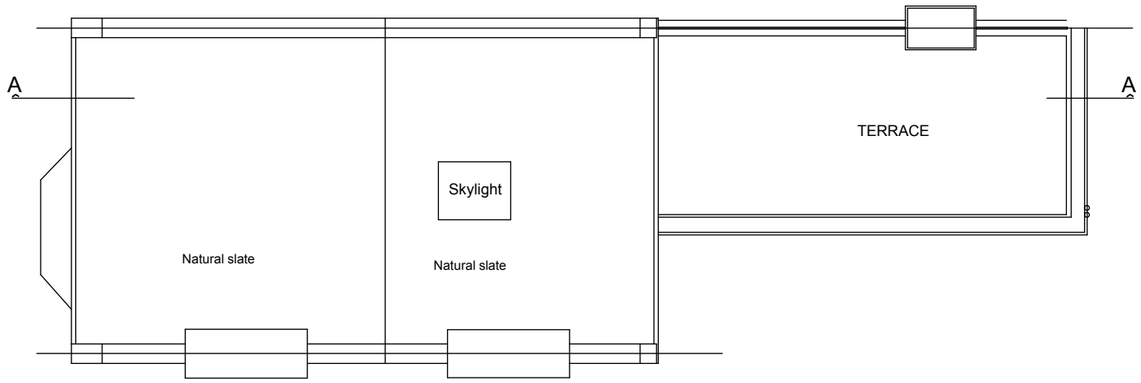

ROOF PLAN- EXISTING

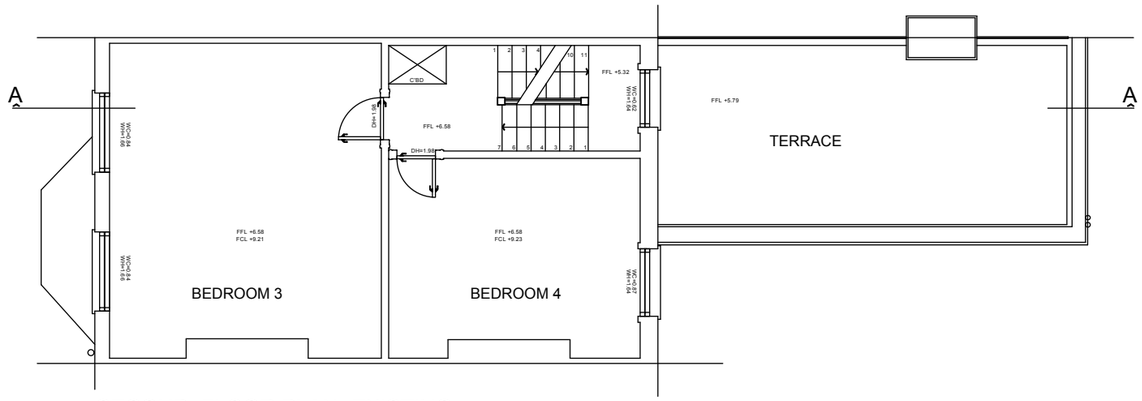

SECOND FLOOR PLAN- EXISTING

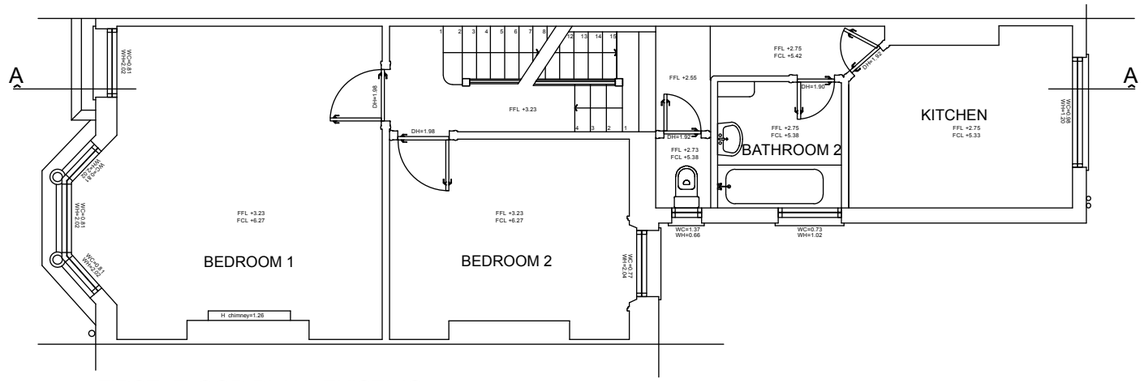

FIRST FLOOR PLAN- EXISTING

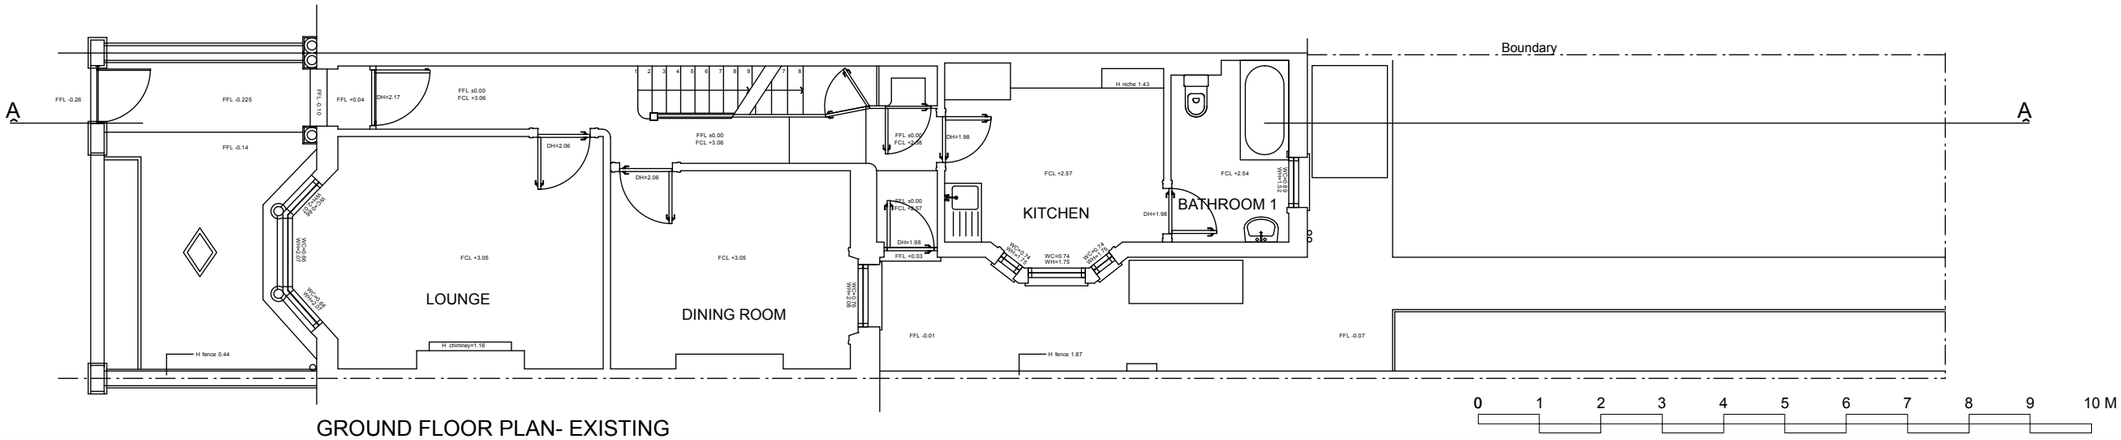

GROUND FLOOR PLAN- EXISTING

Note:

This drawing is the property of J Jackson. It may not be copied or disclosed to a third party for any reason without prior consent. The contractor is to provide full sized setting-out drawings based on the information contained within this drawing for the designer's approval before commencement of manufacture. This drawing is to be read in conjunction with the relevant Consultants' and/or specialist drawings/documents and any discrepancies or variations are to be notified to the J Jackson before the affected work commences.
Do not use this drawing for any site setting out - please refer to survey drawing.

Rev		Date

Legend

Not for construction information only

Client
Phillip Bergkvist

Project
120 Mansfield Road
London NW3 2JB

Title
Ground, First, Second & Third Floor & Roof Plan- Existing

Scale 1:100 @ A3 | Date 26/01/15

Drawing No. MANS/01 | Rev C

Designer
Jeff Jackson Interior Design & Architecture
t. 07957 23 33 20

CAD file reference