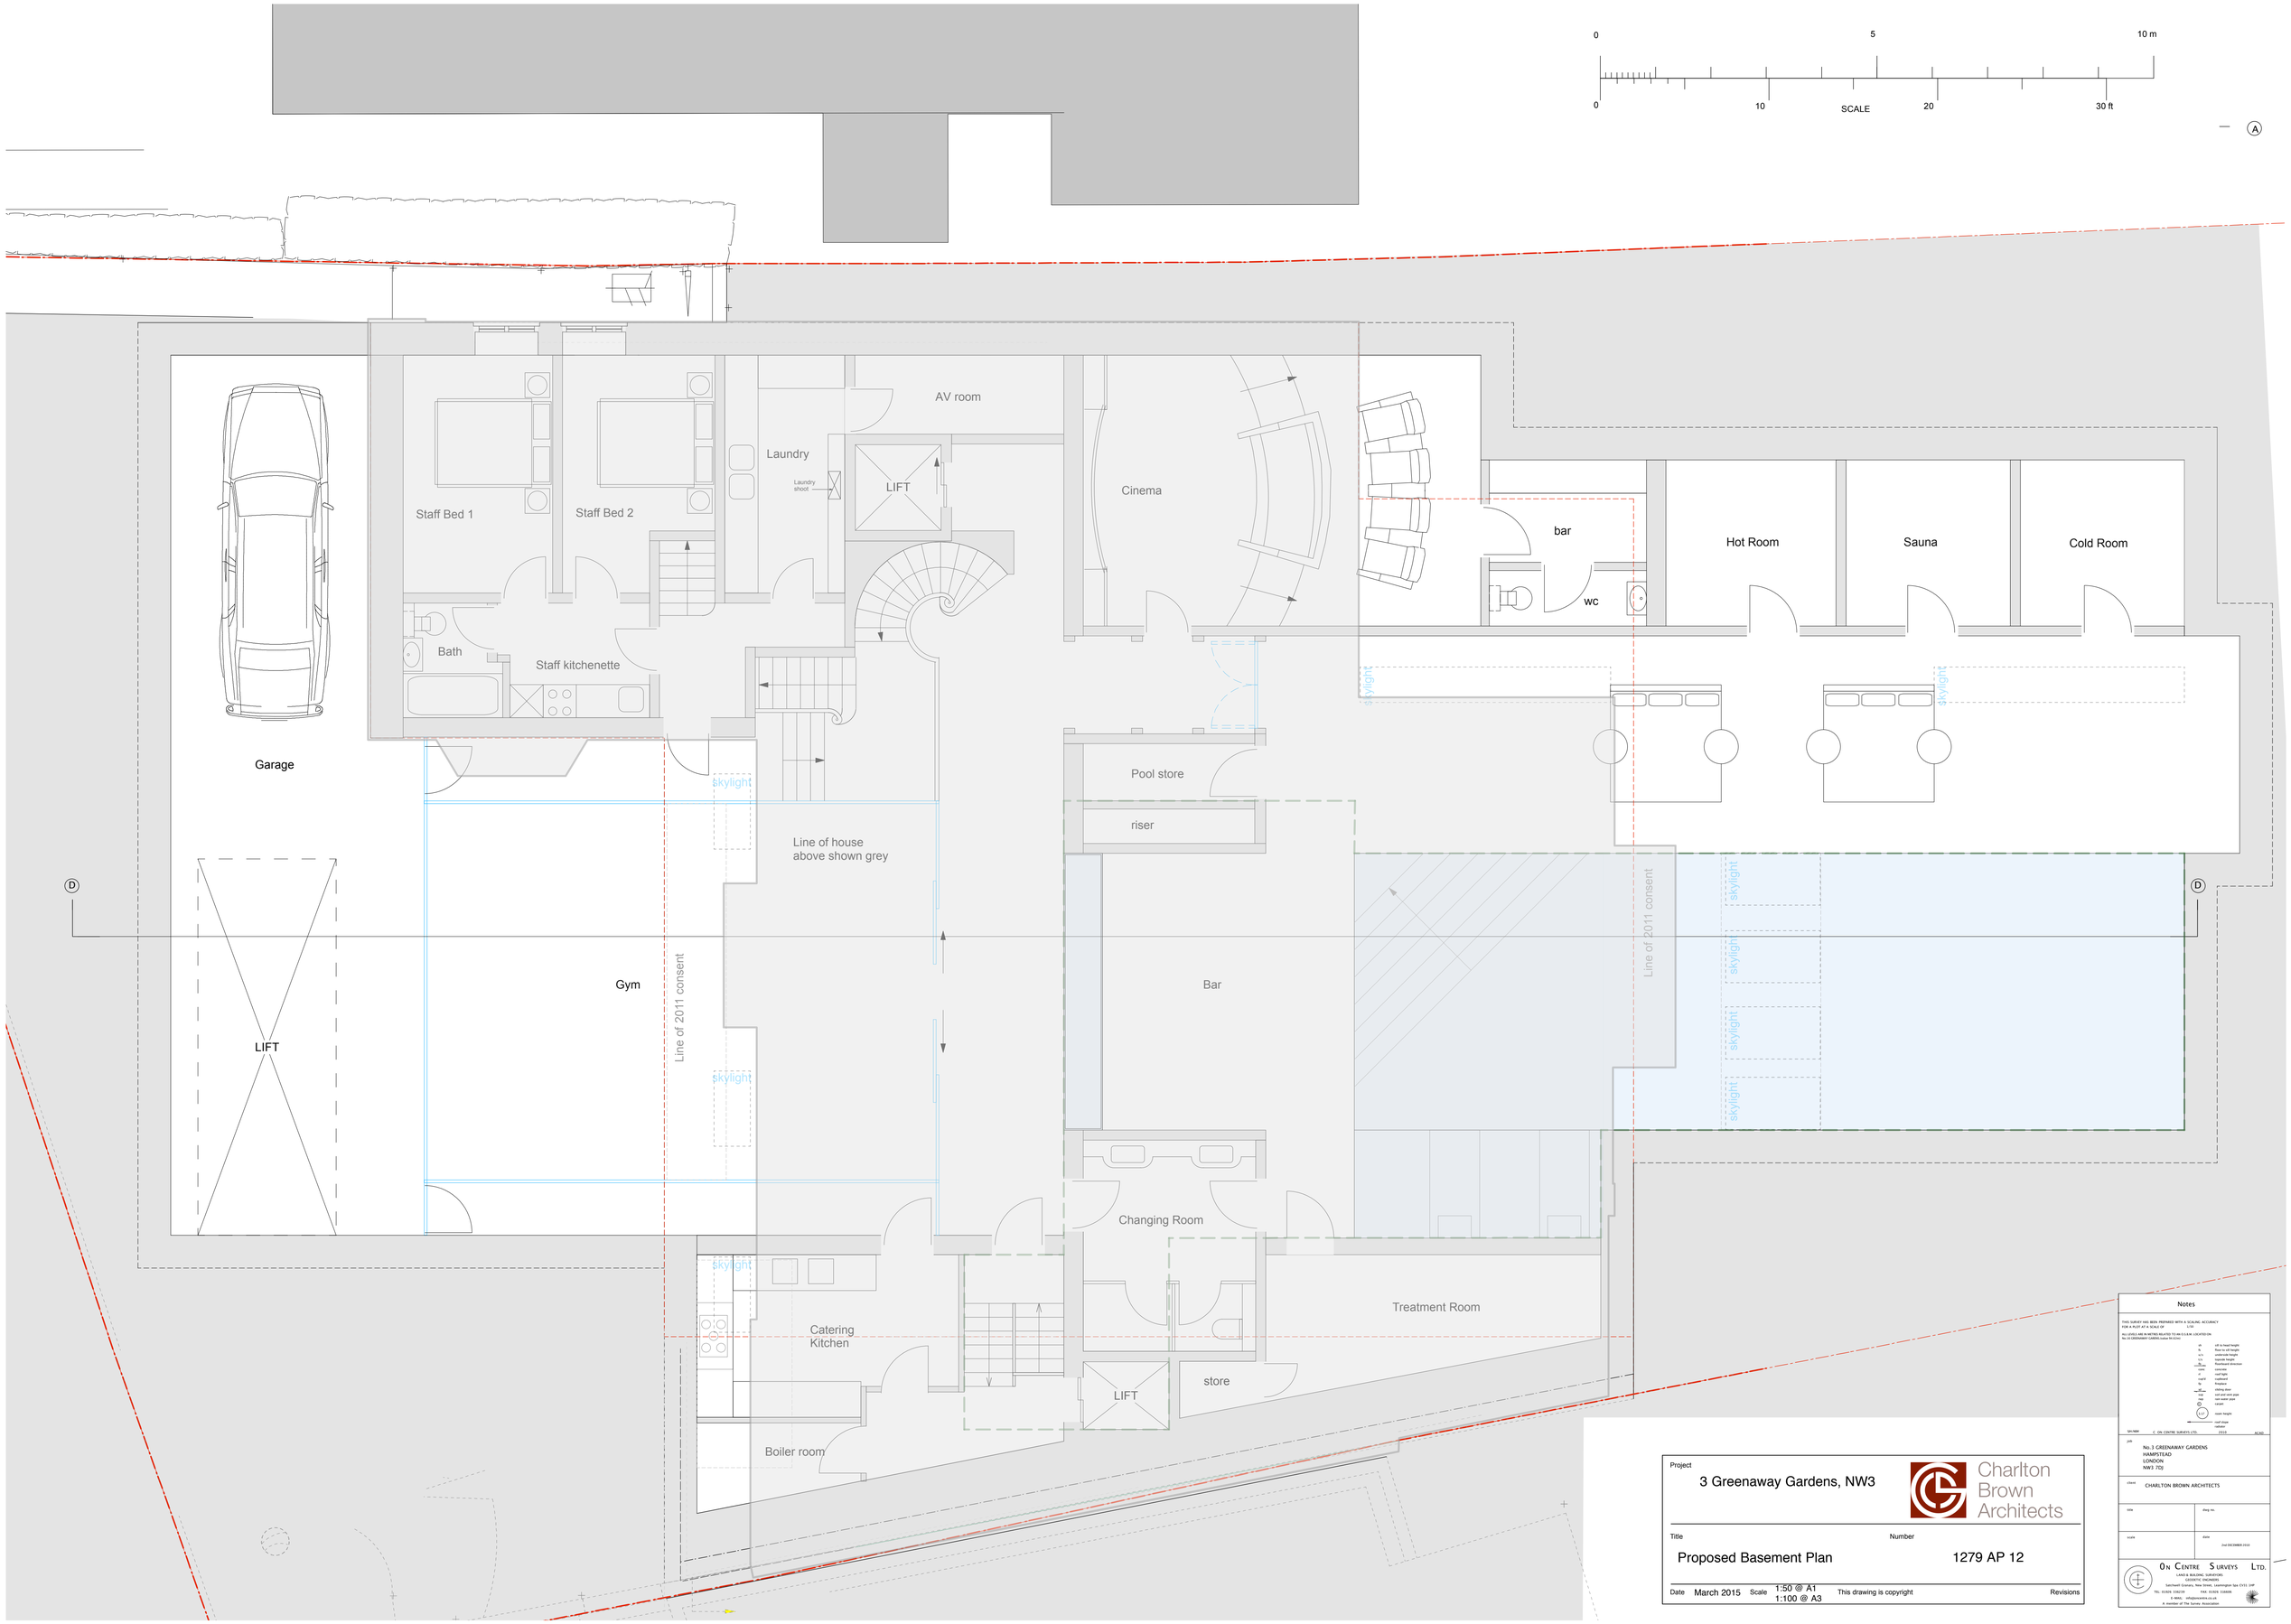

Project

3 Greenaway Gardens, NW3

Charlton Brown Architects

Title

Proposed Basement Plan

Number

1279 AP 12

Date March 2015 Scale 1:50 @ A1 1:100 @ A3

This drawing is copyright

Revisions

Notes

THIS SURVEY HAS BEEN PREPARED WITH A SCALING ACCURACY FOR A PLOT AT A SCALE OF 1:50

ALL LEVELS ARE IN METRES RELATED TO AN O.S.B.M. LOCATED ON No.33 GREENAWAY GARDENS (value 84.62m)

ch	crit to head height
fl	floor to cell height
u/s	underside height
t/s	topside height
fb	floorboard direction
cons	concrete
cl	roof light
roof	roofboard
fp	fireplace
ref	ridging door
rad	roof and wall plate
rsp	rain water pipe
	carpet
1.17	room height
	roof slope
	radiator

SIN/MM C. ON CENTRE SURVEYS LTD. 2010 ACAD

job

No.3 GREENAWAY GARDENS
HAMPSTEAD
LONDON
NW3 7DJ

client

CHARLTON BROWN ARCHITECTS

title	dwg no.
scale	date 2nd DECEMBER 2010

ON CENTRE SURVEYS LTD.
LAND & BUILDING SURVEYORS
GEOTECHNICAL ENGINEERS
Satchwell Gardens, New Street, Leamington Spa CV31 3HP
TEL: 01926 336239 FAX: 01926 336806
E-MAIL: info@oncentre.co.uk
A member of The Survey Association