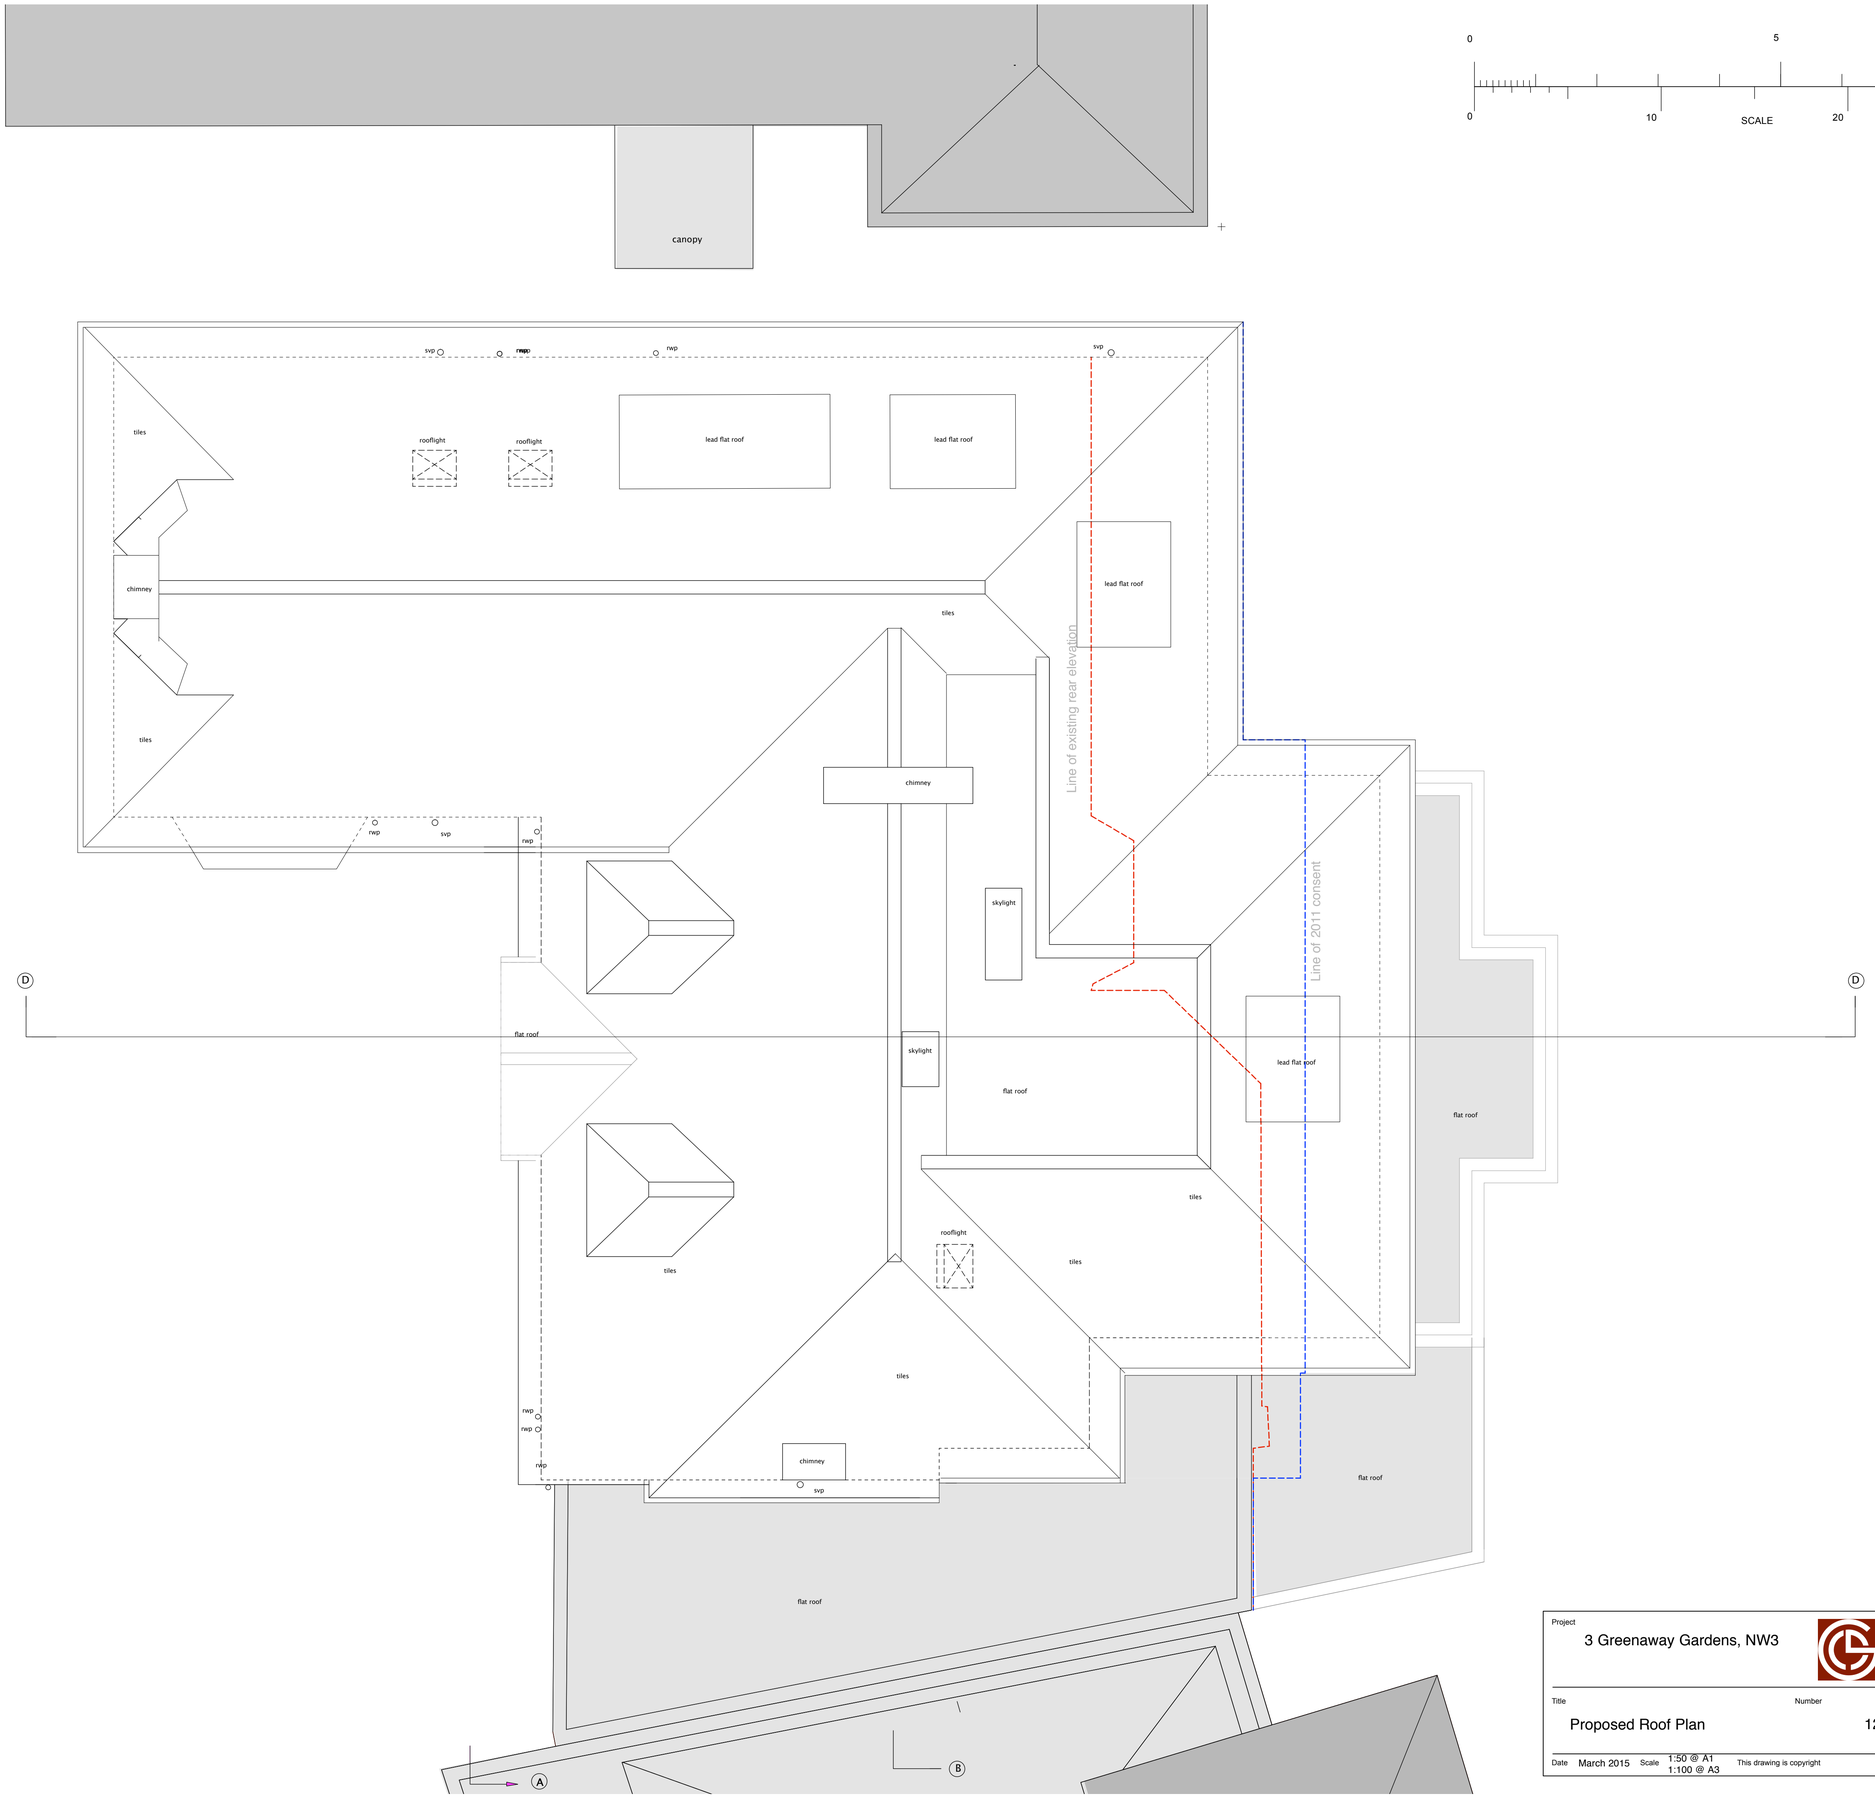

Project

3 Greenaway Gardens, NW3

Charlton Brown Architects

Title

Proposed Roof Plan

Number

1279 AP 16

Date March 2015 Scale 1:50 @ A1 1:100 @ A3

This drawing is copyright

Revisions

Notes

THIS SURVEY HAS BEEN PREPARED WITH A SCALING ACCURACY FOR A PLOT AT A SCALE OF 1:50

ALL LEVELS ARE IN METRES RELATED TO AN O.S.B.M. LOCATED ON No.10 GREENAWAY GARDENS (value 99.21m)

sh	sill to head height
fh	floor to sill height
u/s	underside height
o/s	overside height
	Flowchart direction
conc	concrete
r	roof light
rwp/r	rainhead
	Ridge
	Hipping down
rsp	soil and vent pipe
rsp	rain water pipe
	canopy
1.1	room height
	roof slope
	radiator

SH/MM © ON CENTRE SURVEYS LTD. 2010 AC/JG

job

No.3 GREENAWAY GARDENS
HAMPSTEAD
LONDON
NW3 7DJ

client

CHARLTON BROWN ARCHITECTS

title

drwg no.

scale

date

2nd DECEMBER 2010

ON CENTRE SURVEYS LTD.
LAND & BUILDING SURVEYORS
GEOMETRIC ENGINEERS
Satchwell Granary, New Street, Leamington Spa CV31 1HP
TEL: 01926 336230 FAX: 01926 336606
E-MAIL: info@oncentre.co.uk
A member of The Survey Association