S E C T I O N THROUGH FRONT DORMER D – D

A.O.D. 87.00m

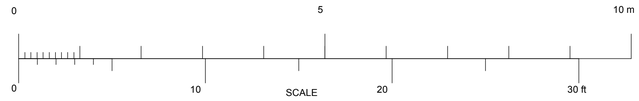

SJH/MJM © ON CENTRE SURVEYS LTD. 2010 ACAD

job

No.3 GREENAWAY GARDENS
HAMPSTEAD
LONDON
NW3 7DJ

ON CENTRE SURVEYS LTD.
LAND & BUILDING SURVEYORS
GEODETIC ENGINEERS
Satchwell Granary, New Street, Leamington Spa CV31 1HP
TEL: 01926 336239 FAX: 01926 316606
E-MAIL: info@oncentre.co.uk
A member of The Survey Association

Project

3 Greenaway Gardens, NW3

Charlton Brown Architects

Title

Survey Section DD

Number

1279 S 11

Date March 15 Scale 1:50 @ A1 1:100 @ A3

This drawing is copyright

Revisions

Notes

THIS SURVEY HAS BEEN PREPARED WITH A SCALING ACCURACY FOR A PLOT OF A SCALE OF 1/50

ALL LEVELS ARE IN METRES RELATED TO AN O.S.B.M. LOCATED ON No.20 GREENAWAY GARDENS (value 91.024)

sh	sill to head height
fh	floor to sill height
c/c	centre-centre height
h/h	head-head
f/f	floor/floor dimension
c	concrete
rl	roof light
cr	crazed
sl	slate
tg	tile
sd	sliding door
rsp	soil and vent pipe
rwp	rain water pipe
c	carpet
1.2	room height
	roof slope
	radiator

SJH/MJM © ON CENTRE SURVEYS LTD. 2010 ACAD

job

No.3 GREENAWAY GARDENS
HAMPSTEAD
LONDON
NW3 7DJ

client

CHARLTON BROWN ARCHITECTS

title	dwg no.
scale	date 2nd DECEMBER 2010

ON CENTRE SURVEYS LTD.
LAND & BUILDING SURVEYORS
GEODETIC ENGINEERS
Satchwell Granary, New Street, Leamington Spa CV31 1HP
TEL: 01926 336239 FAX: 01926 316606
E-MAIL: info@oncentre.co.uk
A member of The Survey Association