Not for construction information only

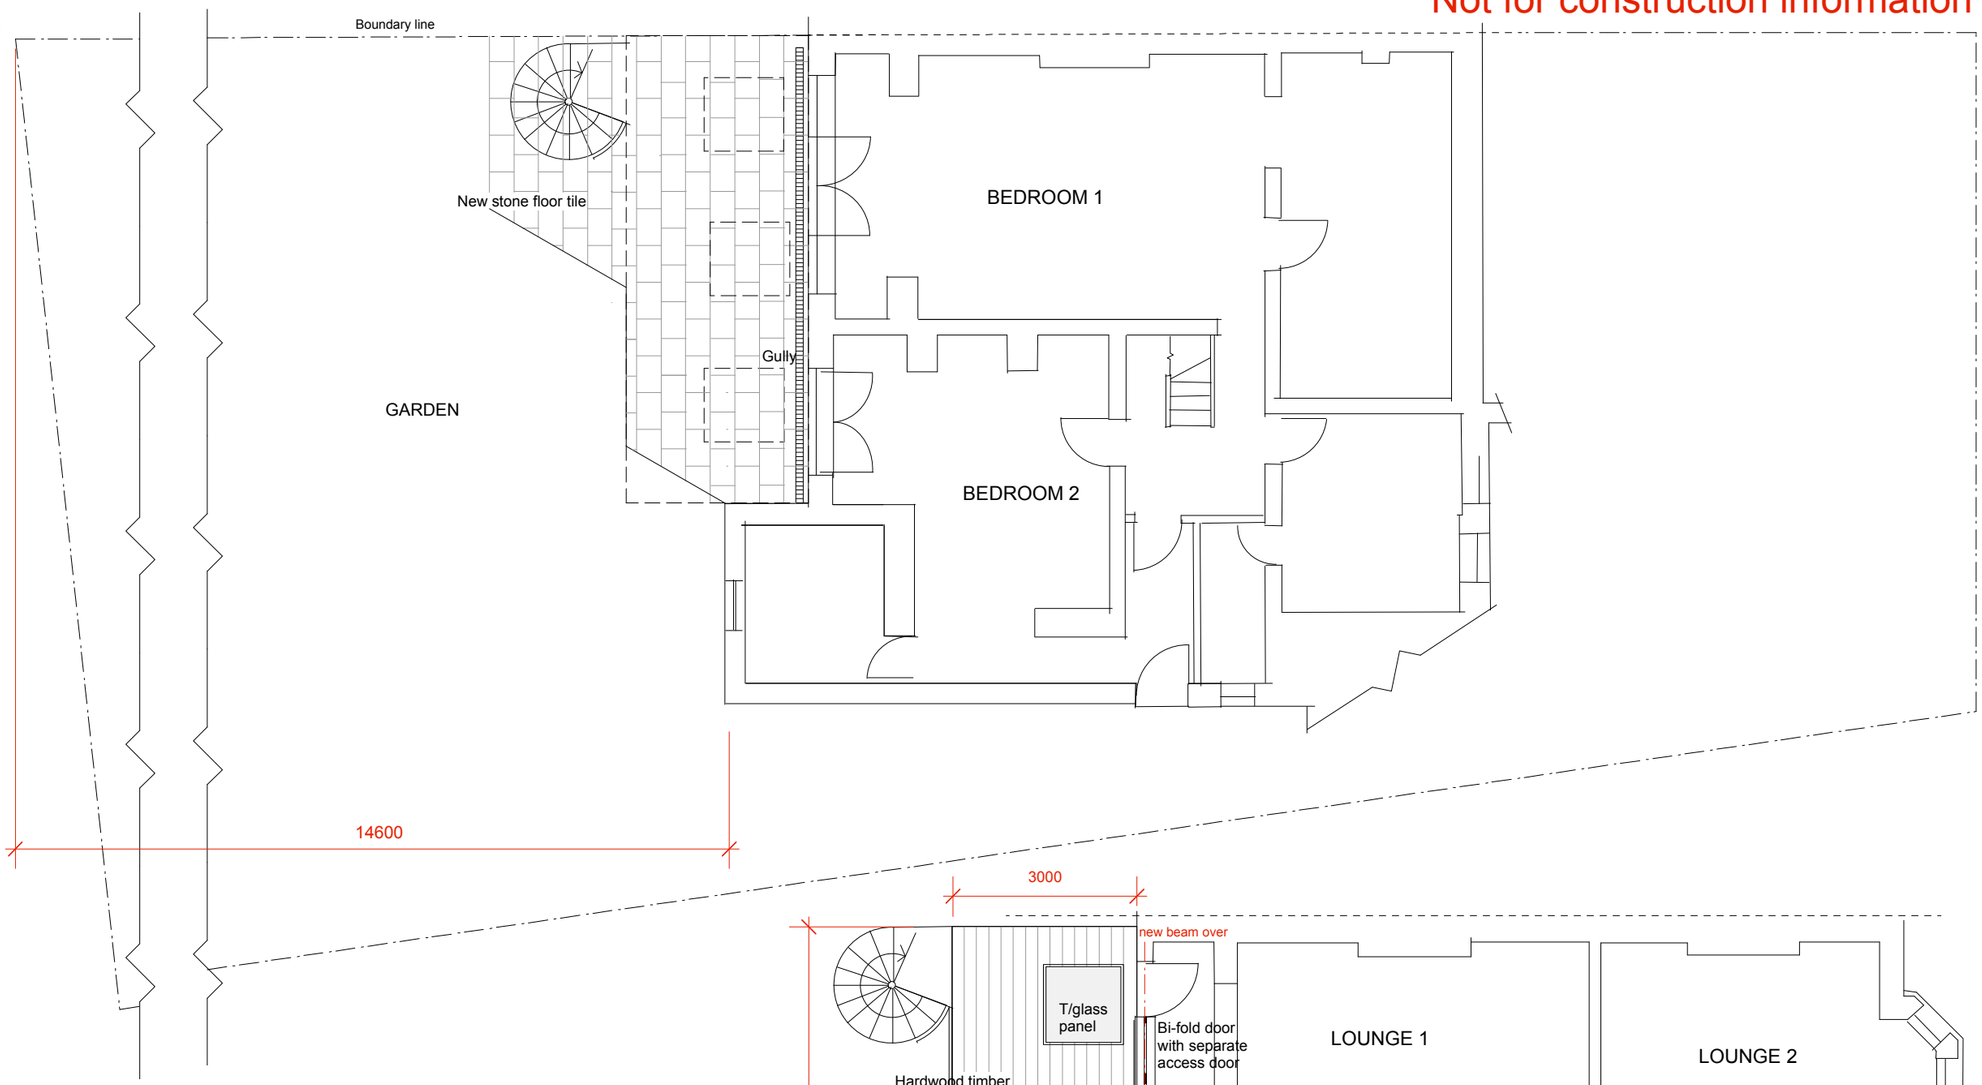

LOWER GROUND FLOOR PLAN - PROPOSED

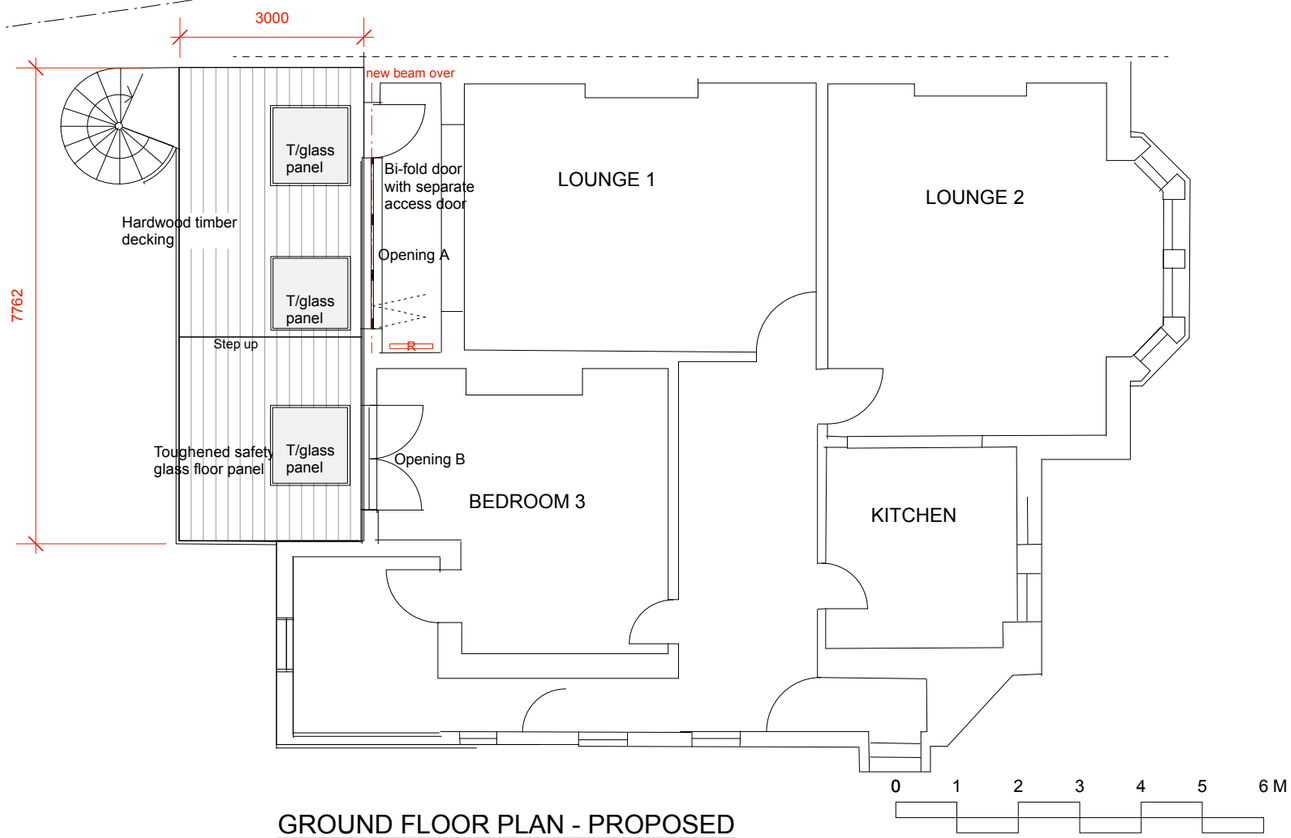

GROUND FLOOR PLAN - PROPOSED

MAT/CG/04

Note:
This drawing is the property of J Jackson. It may not be copied or disclosed to a third party for any reason without prior consent. The contractor is to provide full sized setting-out drawings based on the information contained within this drawing for the designer's approval before commencement of manufacture. This drawing is to be read in conjunction with the relevant Consultants' and/or specialist drawings/documents and any discrepancies or variations are to be notified to the J Jackson before the affected work commences.
Do not use this drawing for any site setting out - please refer to survey drawing.

Rev		Date

Legend

Client: Mr & Mrs Payne

Project: 8A Chesterford Gardens London NW3 7DE

Title: Lower & Ground Floor Plan- Proposed

Scale: 1:100 @ A3 | Date: 18/05/15

Drawing No.: MAT/CG/04 | Rev C

Designer: MATRUSHKA INTERIOR & PRODUCT DESIGN

CAD file reference