All dimensions must be checked on site and not scaled from this drawing.

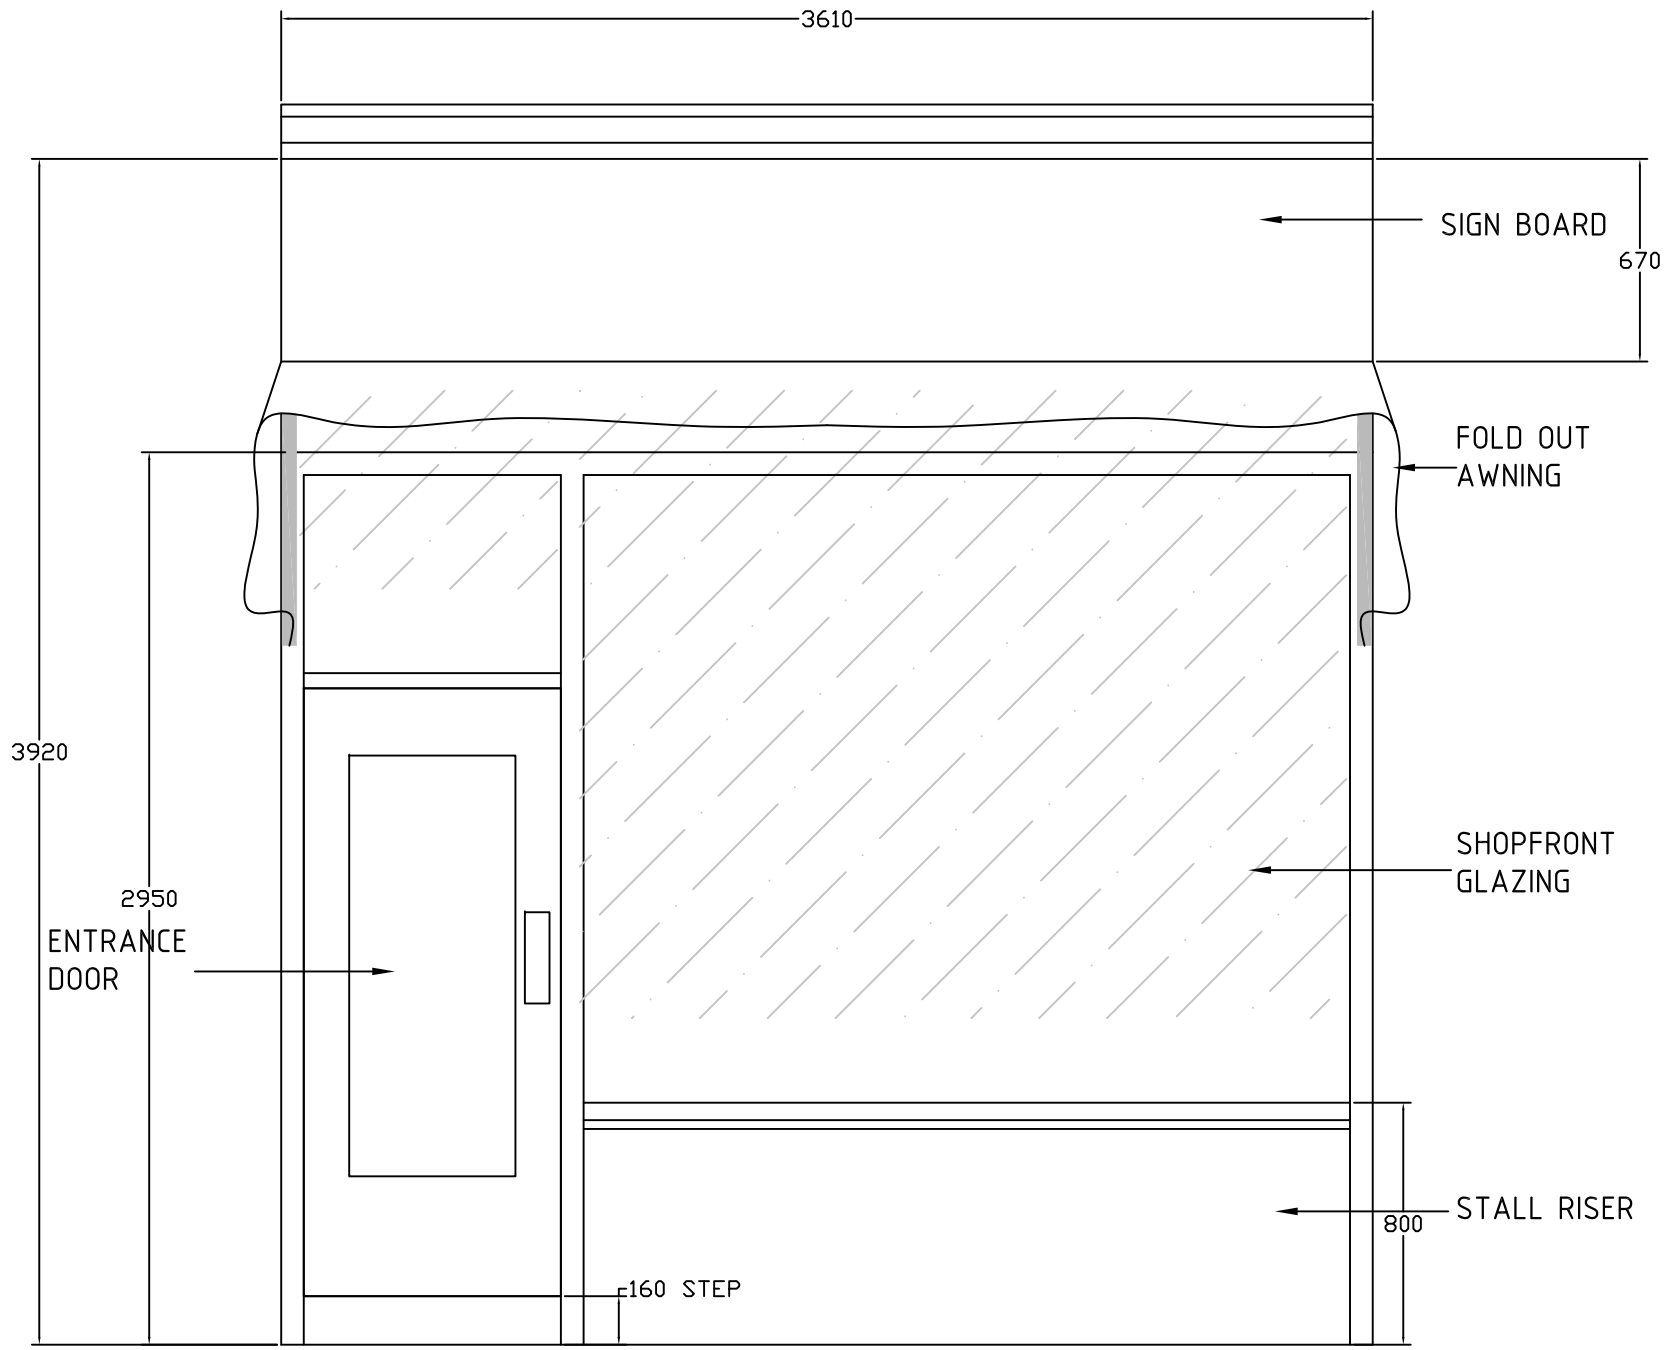

EXISTING SHOPFRONT

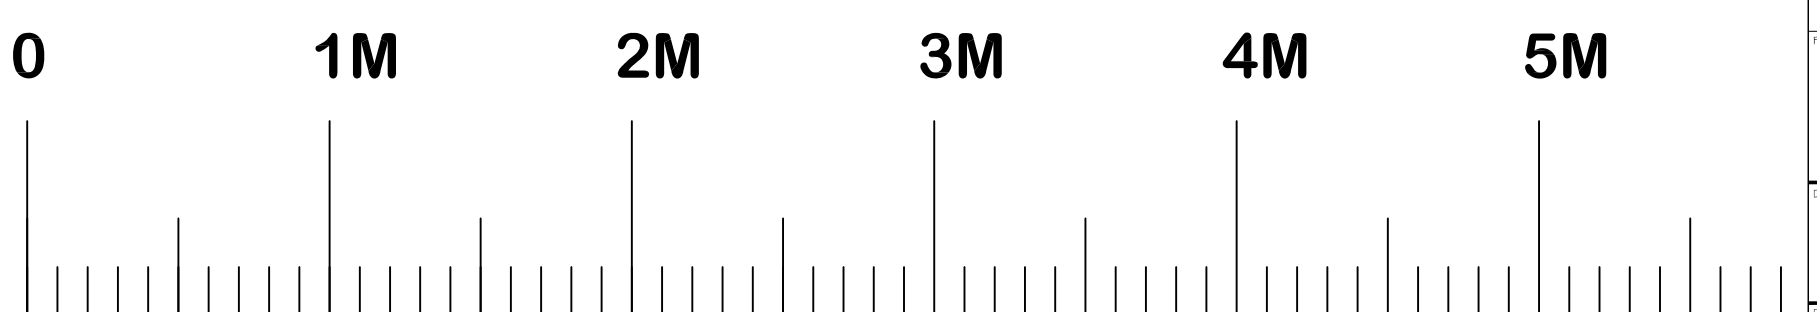

REV	DESCRIPTIVE AMENDMENTS	BY	DATE

apollo

PROPOSED DRAWING

CLIENT
Dr P. SHAH
BRECKNOCK DENTAL PRACTICE

PROJECT ADDRESS
37A / 37 BRECKNOCK ROAD
LONDON
N7 OBT

DRAWING TITLE
SHOPFRONT ELEVATIONS
EXISTING

DESIGNER:- SIGNED OFF BY	DATE	CAD MANAGER:- SIGNED OFF BY	DATE

DESIGNER / DRAWN BY	SCALE	AMENDED DATE
CJP	1:25@A3	1.6.15

Project No.	Building	Floor	Detail	Revision
004			ELEV.	0