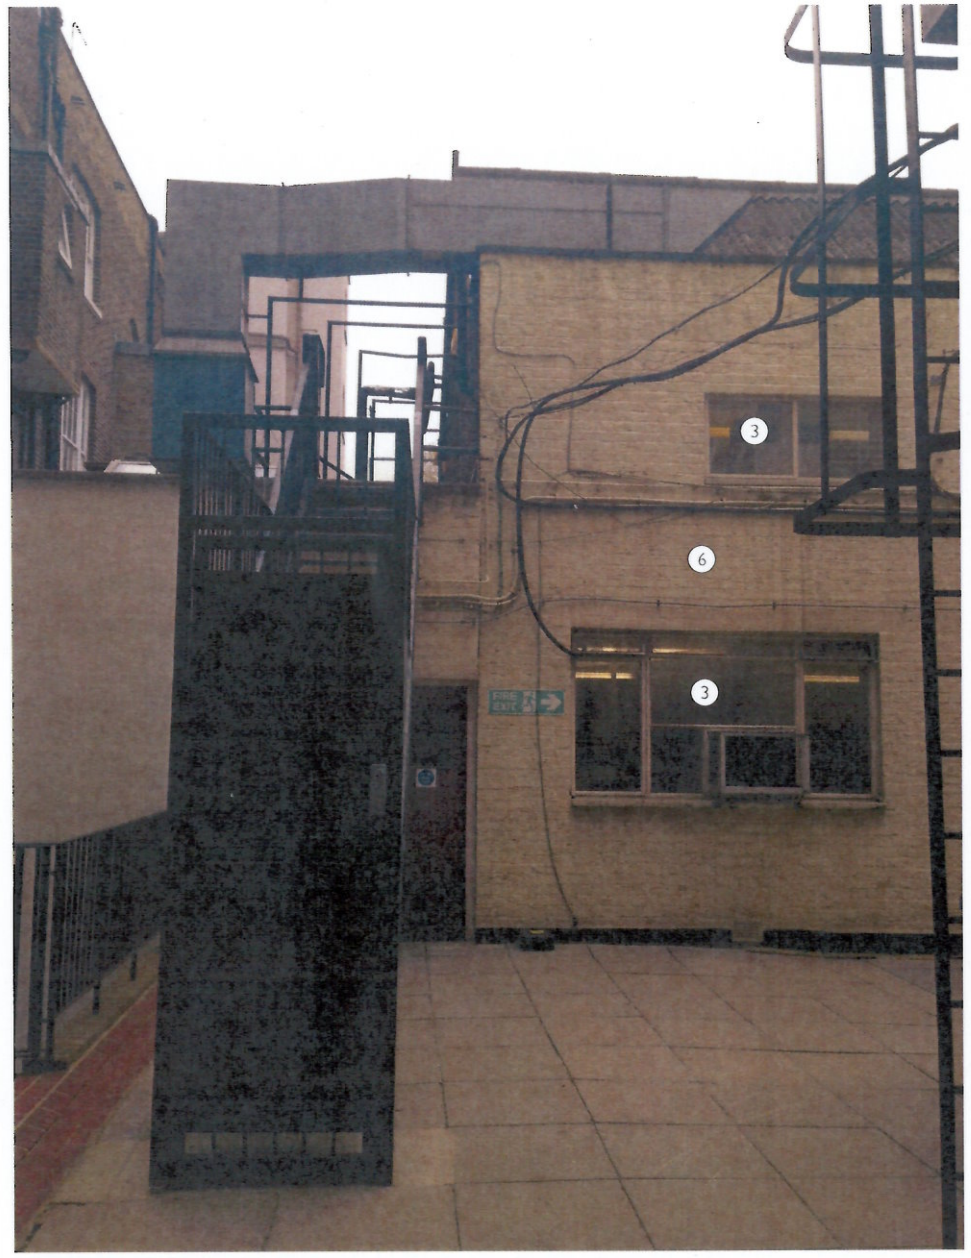

Schedule of External Repairs : Side Elevation

(3) Existing windows: Redundant ventilation grilles to be removed, damaged glass / glass with holes in it to be replaced and windows redecorated (colour to match existing).

(6) Existing painted masonry and render to be redecorated (colour to match existing).

(8) Existing redundant ventilation ductwork to be removed (colour to match existing).

(9) Existing redundant mechanical ventilation plant to be removed.

Revision	Date	Amendment	Notes
A	10.06.2015	Issued for planning change of use	

Client: University College London
Project: Cheries Mews Welfare
Drawing: External Repairs: Side Elevation

Scale: N.T.S.
Date: June 2015
Drawn: CI

Project N°: 681
Drawing N°: 681-G-141
Revision: A

burwell deakins : architects
t 020 8305 6010
f 020 8305 6020
e info@burwelldeakinarchitects.com
w www.burwelldeakinarchitects.com
a unit 001 california building deals gateway london SE13 7SH