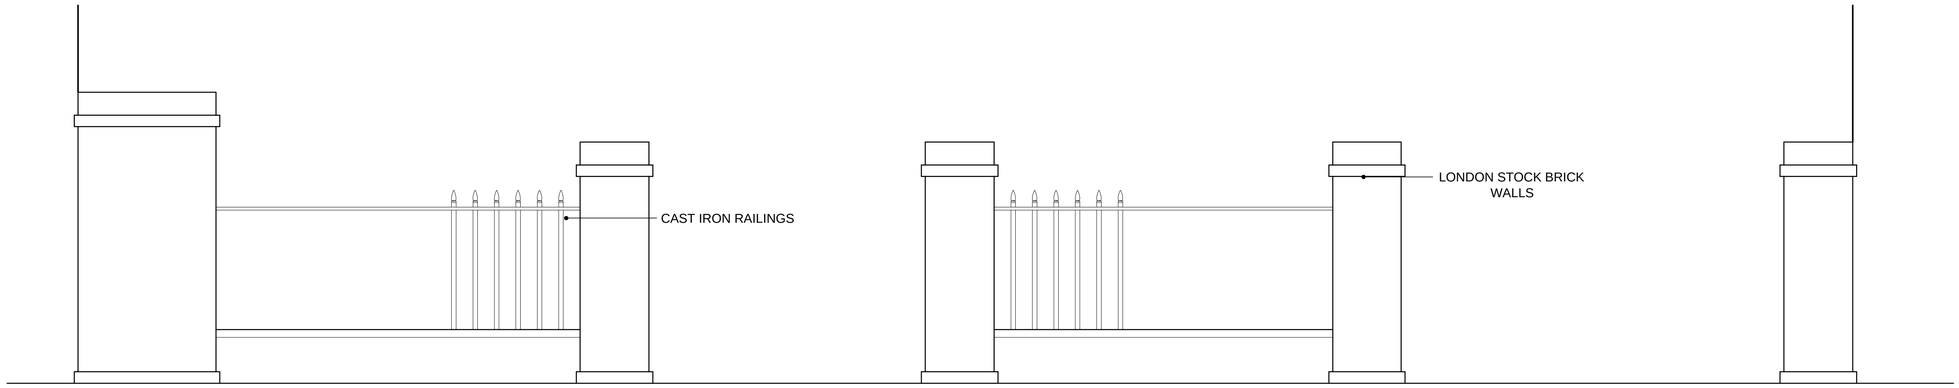

External Works - Front Elevation

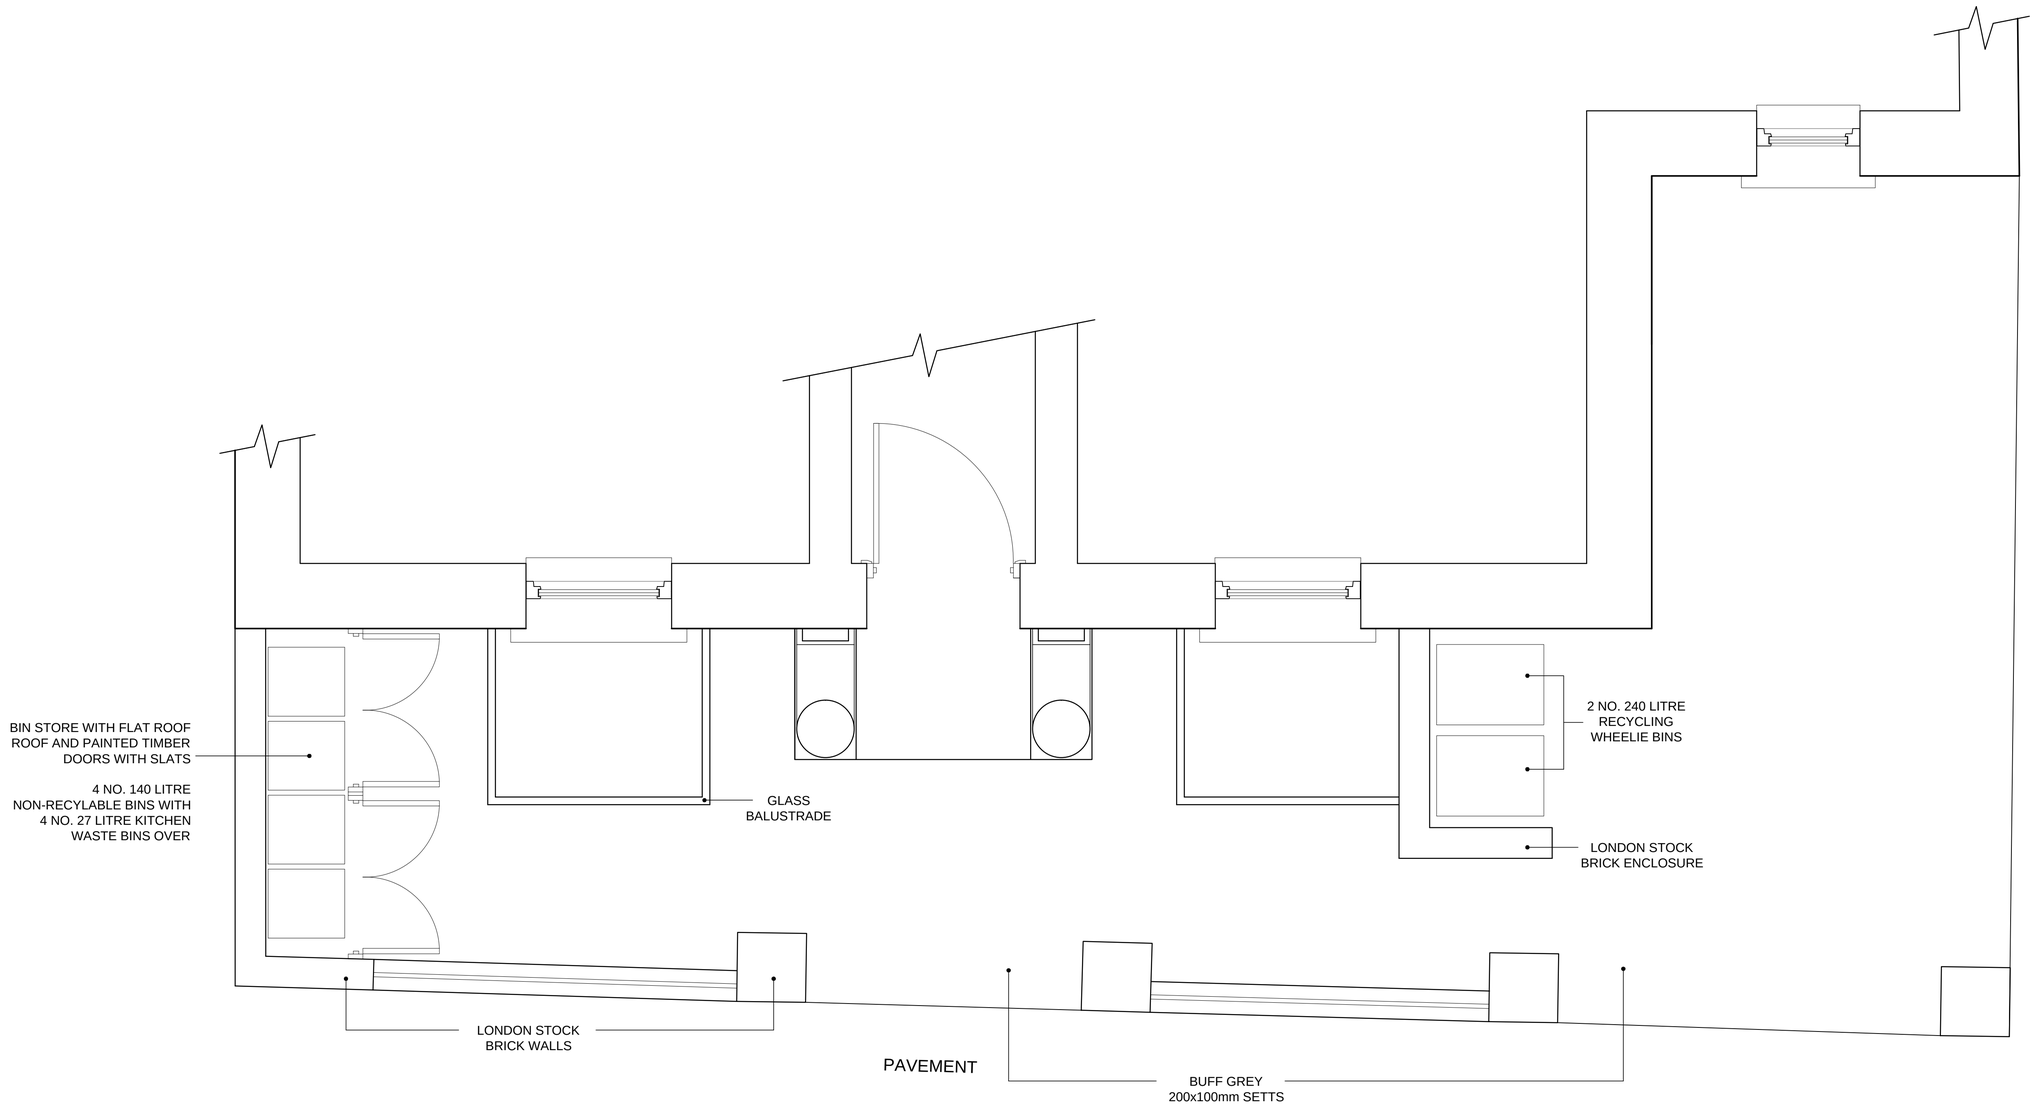

External Works - Plan

Project
Proposed Development
9/11 Mansfield Road, London
NW3 2JD

DWG
Discharge of planning condition 8

DWG Number	Scale	Date
1001-113	1:20 @ A1	MAY 15 / RWB

Abbotswood Properties
Unit 6, Basepoint, Winnall Valley Road,
Winchester, Hampshire SO23 0LD
tel. 01962 832974