This drawing is copyright and may not be reproduced in full or part without the written consent of the practice

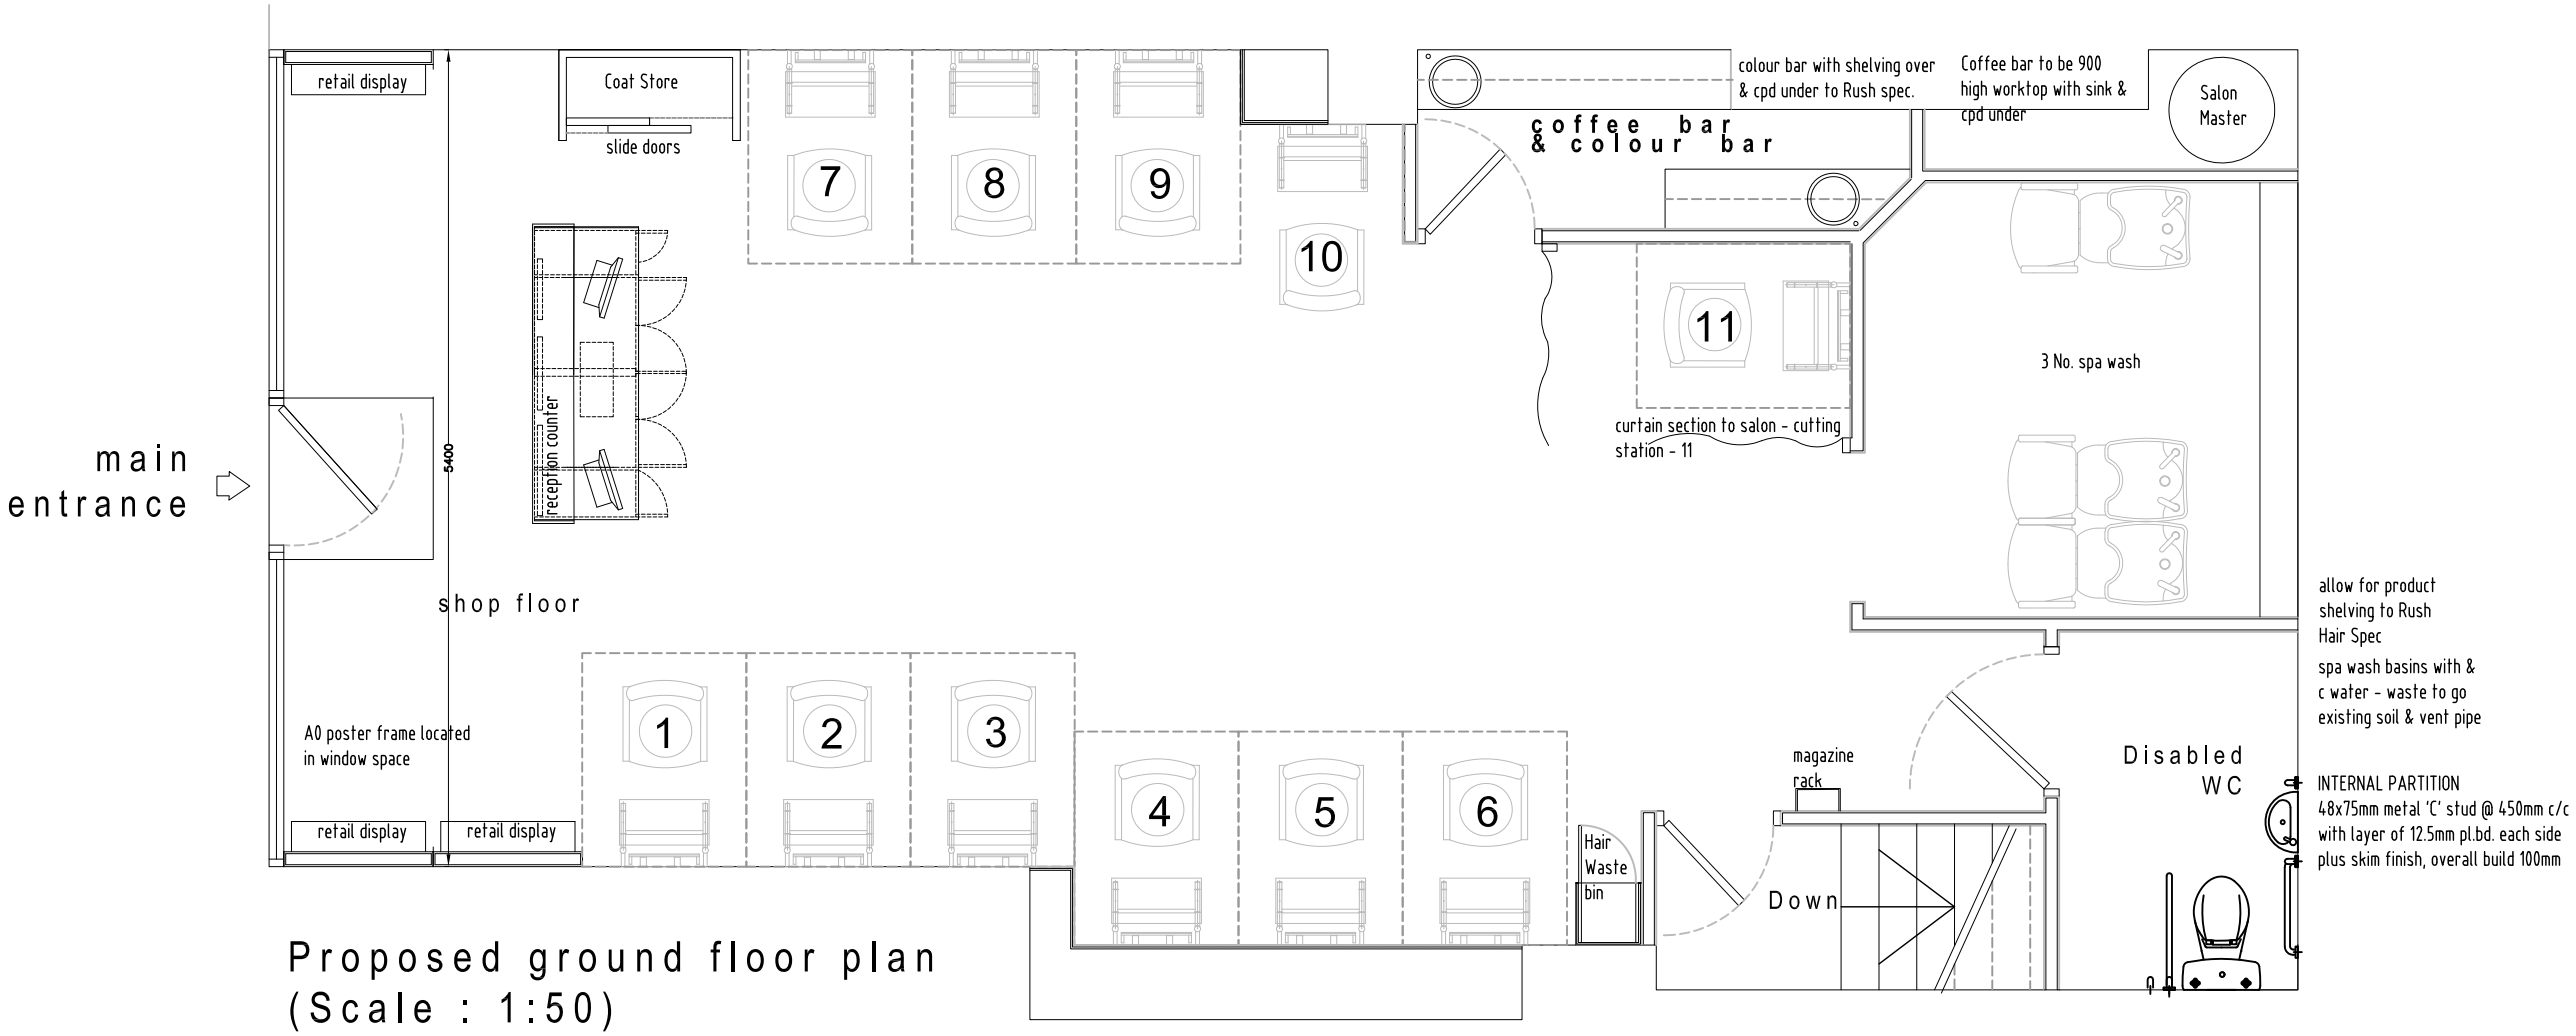

Proposed ground floor plan
(Scale : 1:50)

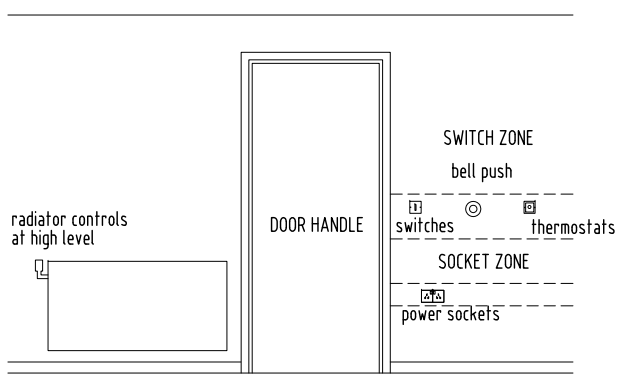

Internal Elevation
(Scale : 1:50)

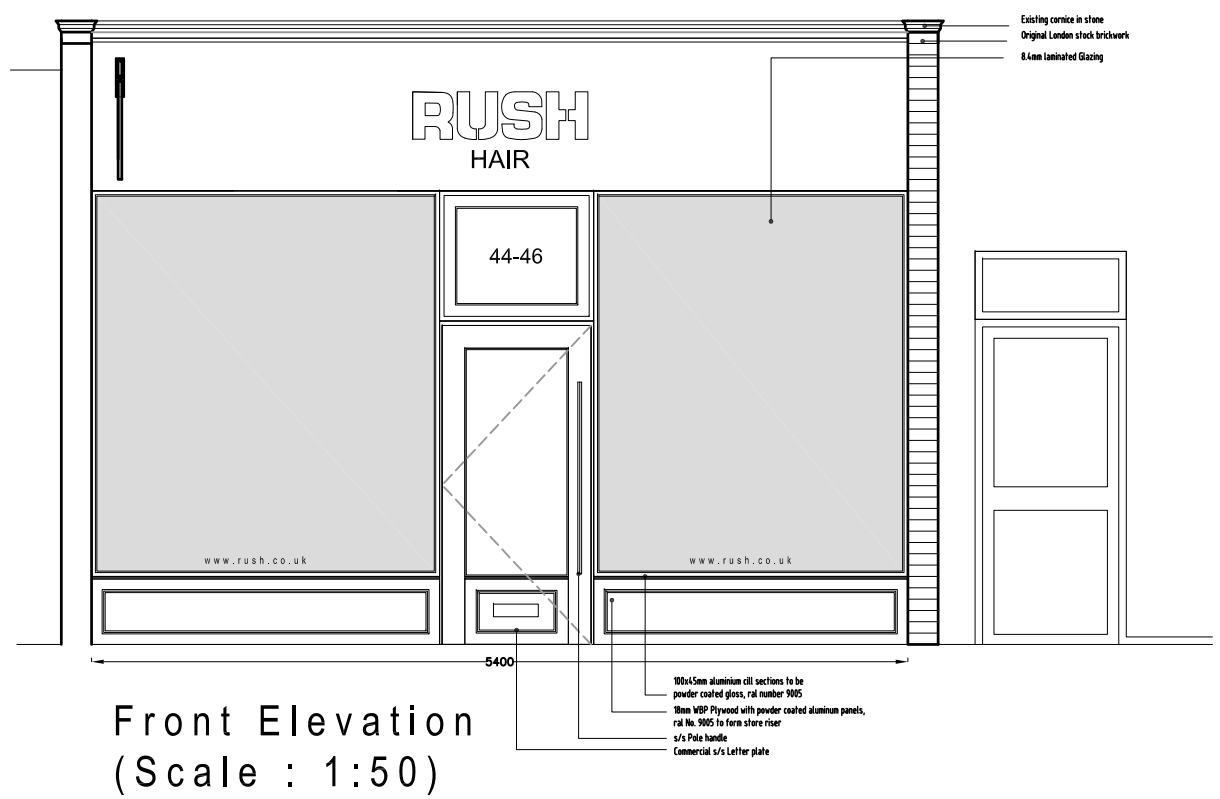

Front Elevation
(Scale : 1:50)

Item	Description	By	Date
B	Amended as requested	PG	22.06.15
A	Frontage amended	PG	17.04.15

Revisions:

MG4 Designs Ltd
T: 07951 856 304 • E: studio@mg4design.com
WWW.MG4DESIGN.COM

RUSH HAIR

Client:	Rush		
Project:	Unit 2, 44/46 Kilburn High Road Kilburn London Nw6		
Title:	Proposed Drainage Plan		
Scale:	1:50 @ A3	Date:	25.03.15
Job No:	507 rev A	Dwg No:	02 rev B
Drawn:	PG/DC	Checked:	DC