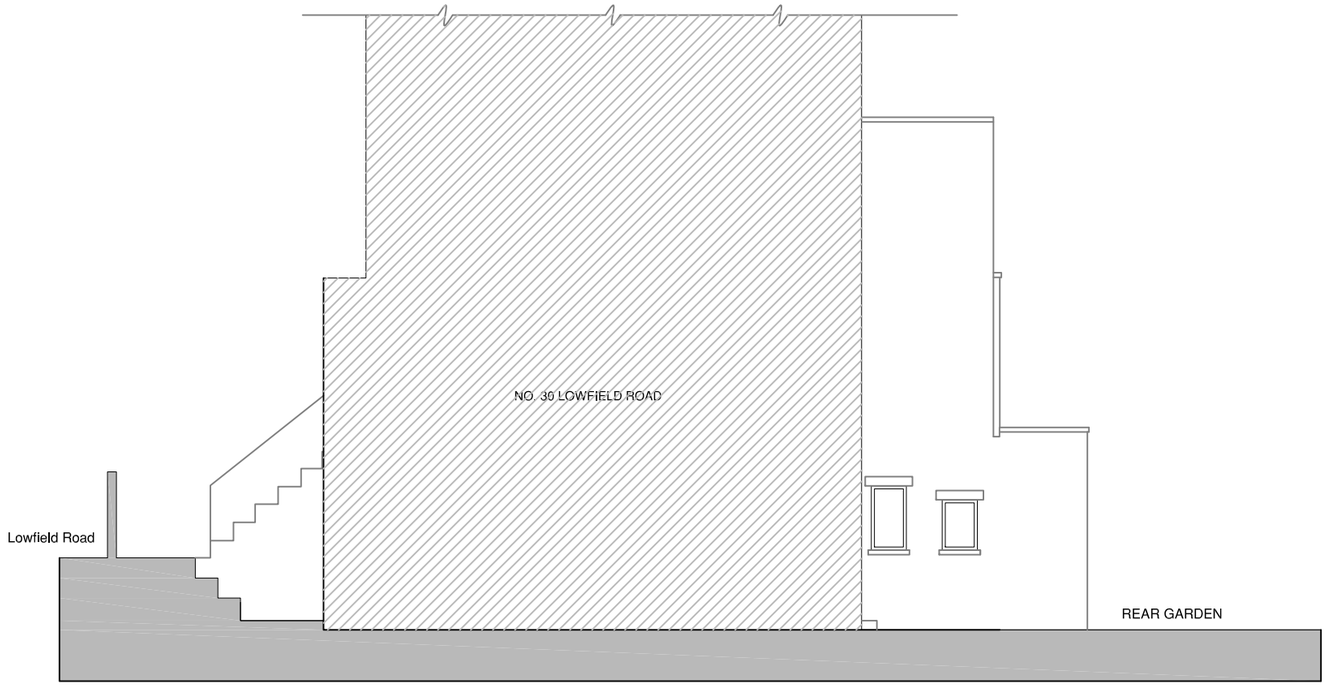

Existing Right Side Elevation

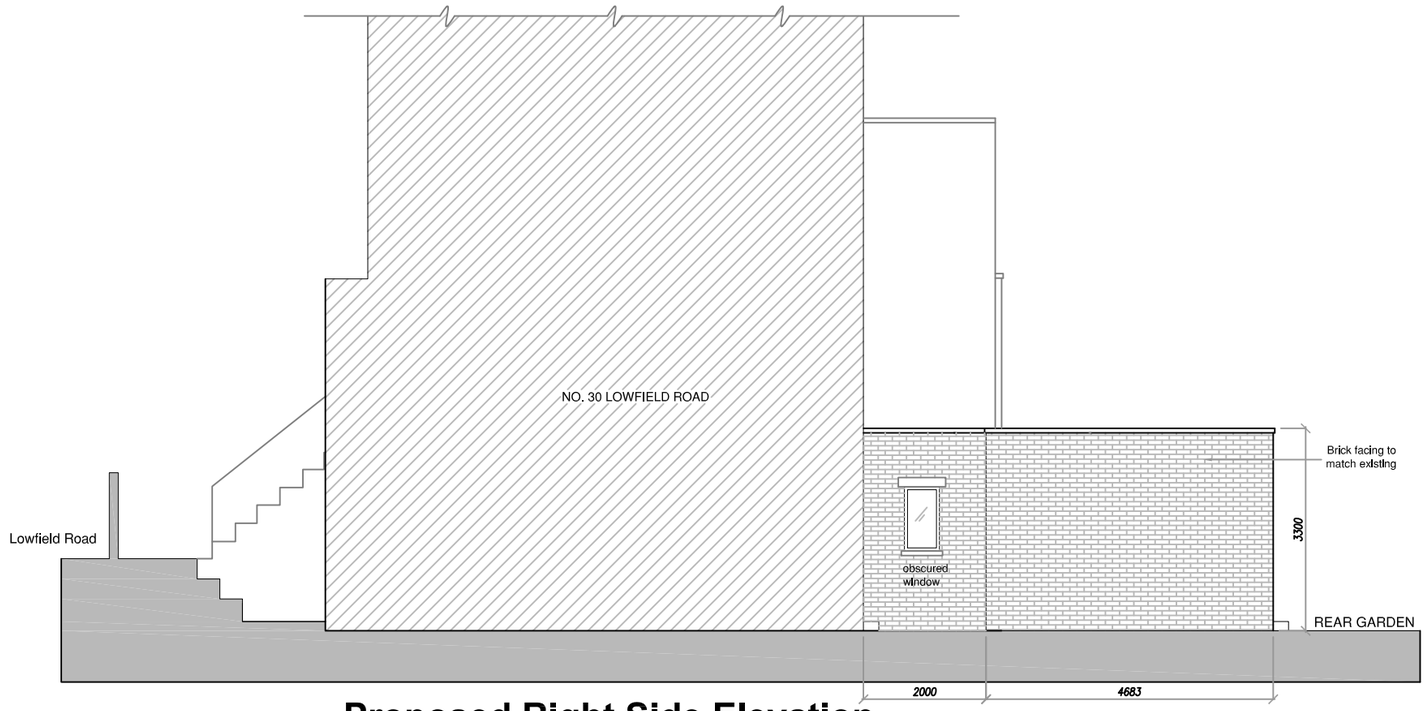

Proposed Right Side Elevation

Existing and Proposed Right Side Elevation

Scale: 1:100

Scale: 1:50

Metres

-1 0 1 2 3 4 5

-1 0 1 2

extension architecture

extensionarchitecture.co.uk

DO NOT SCALE OFF THIS DRAWING. ALL DIMENSION SHALL BE CHECK AND CONFIRMED WITH SITE REP. AND ANY DISCREPANCIES BETWEEN THE DRAWINGS AND SITE SHALL BE REPORTED TO PM.THIS DRAWING TO BE READ IN CONJUNCTION WITH ENGINEERS SPECIFICATION AND DETAILS.
FOR CONSTRUCTION INFORMATION PLEASE REFER TO ALL DRAWINGS AND SPECIFICATION OF WORKS.

FOR ANY STRUCTURAL STEELWORKS DETAILS PLEASE REFER TO STRUCTURAL ENGINEER'S DRAWINGS & CALCULATIONS.

The copyright of the drawing and designs remains with Extension Architects. All copies are only for information about the application, they may not be used for any other purpose without the express written permission of Extension Architecture.

No	Description	Date

Extension Architecture
1-3 Fairman Law House
Park Terrace
Worcester Park
Surrey
KT4 7JZ
Tel (0208) 288 8950
Fax (0871) 918 2798
www.extensionarchitecture.co.uk

CLIENT

Ms Helen Sinclair

PROJECT

32-A Lowfield Road
NW6 2PR

TITLE

Existing and Proposed Right Side Elevation

SCALE	DATE
1:100 @ A3	18.06.15
DRAWN	SHEET NO
TA	32LR04