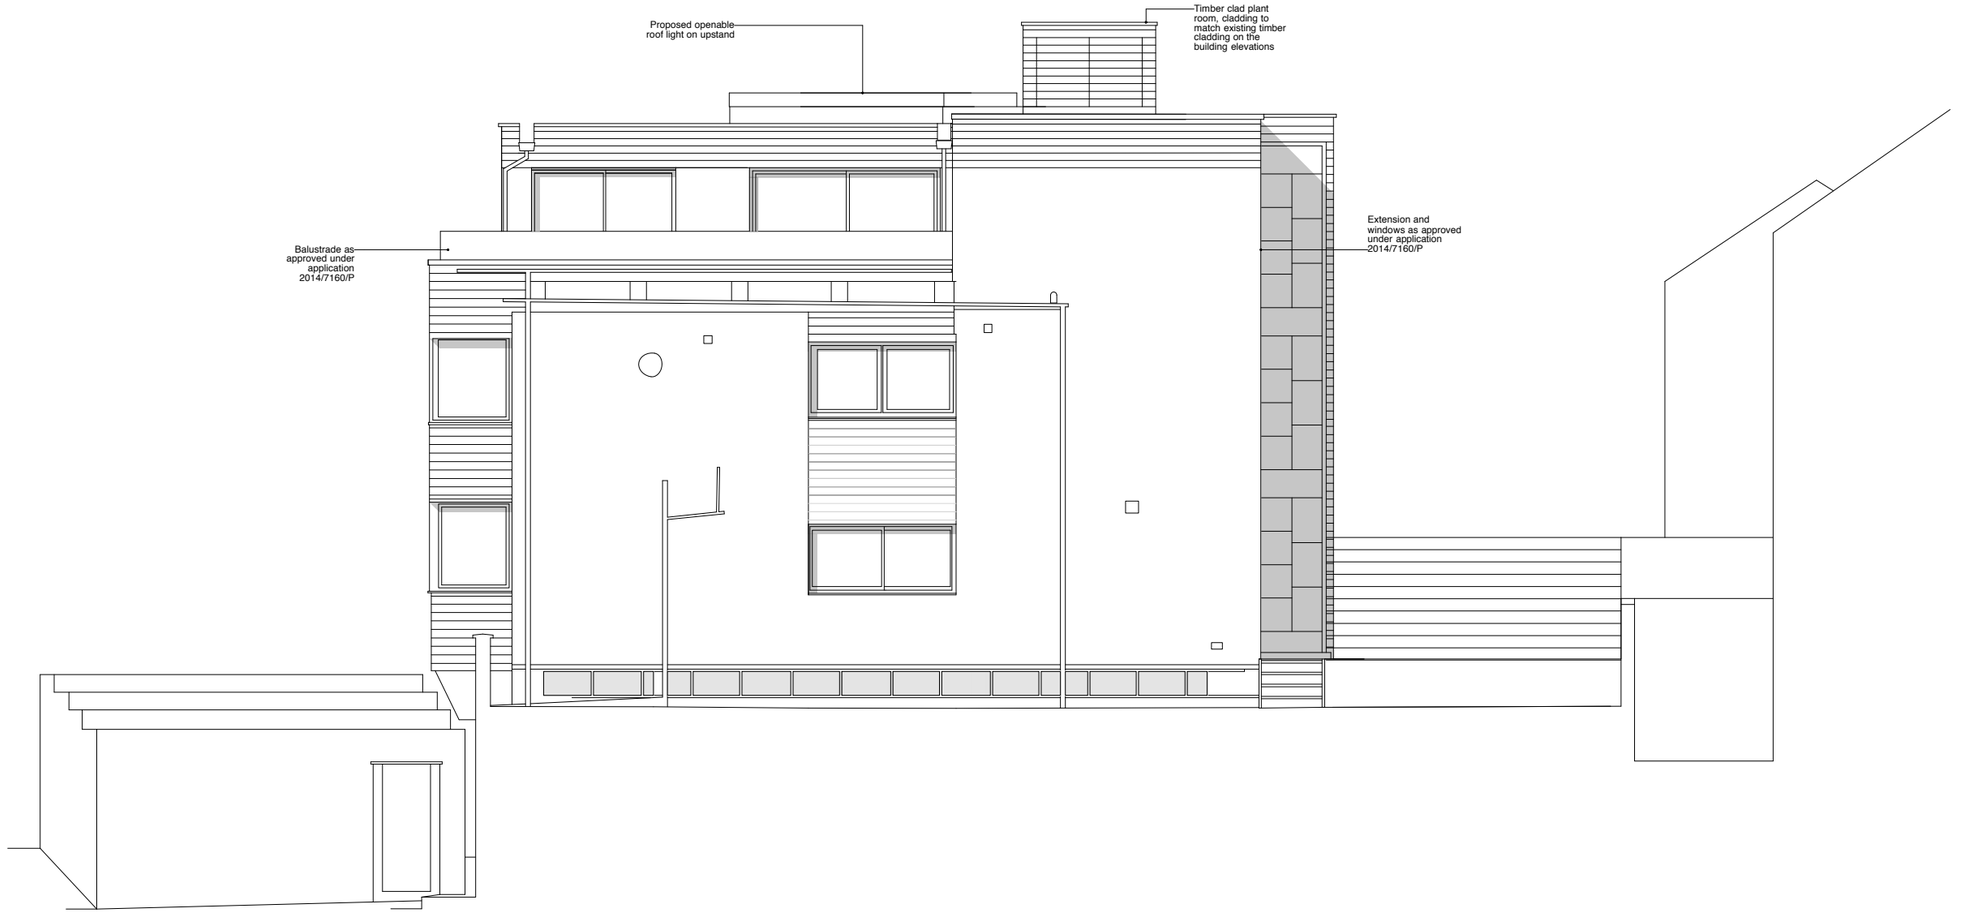

5m
4m
3m
2m
1m
0m

t 020 89680279
m 077 98854810
richard@webb-architects.co.uk
WEBB ARCHITECTS LIMITED

Drawing to be read in conjunction with consultants information.
Do not scale from drawing.
All dimensions to be checked on site.
Drawing only to be used for purposes indicated.
Notify Architect of any discrepencies.
© WEBB ARCHITECTS LIMITED

REV-
I- 28.01.14- Third floor revised, windows revised
J- 06.05.14- 3rd floor terrace revised, extension roof revised, 2nd floor terrace option added, 2nd floor handrail revised, rear windows revised
K- 13.02.14- Note omitted, title revised
L- 20.10.14- Second floor extension options added
P- 23.10.14- Second floor extension omitted
Q- 08.06.15- Doors added, fence added, roof light added, plant room revised
R- 16.06.15- Plant room revised, fence omitted
R- 18.06.15- Roof lights revised, plant room moved
S-
T- 18.06.15- Roof lights revised, plant room moved
U- 23.06.15- Note revised

07, 09 OAK HILL PARK MEWS

PROPOSED EAST ELEVATION

1:50 / A1, 1:100 / A3

FOR INFORMATION

1080.03.13(U)